


GENERAL NOTES: "This drawing is prepared solely for design and planning submission purposes. It is not intended or suitable for either Building Regulations or Construction purposes and should not be used for such".

Structural Design and Building Control Approval is required before construction commences. This drawing is subject to copyright do not reproduce this drawing without prior permission.



Project Description
Full planning application for the exchange of use of property. Retail (A1) to (A3) Restaurants and cafés. For the sale of food and drink for consumption on the premises - restaurants, snack bars and cafes. Installation of extractor fume duct on above part rear of building

Proposed Development:
565 High Road
Tottenham
London
N17 6SB

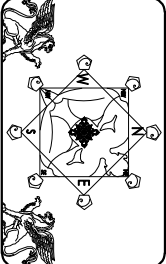

T.M.D.S.Ltd
Architectural Services
& Vastu Consultancy
Mobile : 07887555550—

Issue:	
Planning Approval	
Scale: 1:100@A3	Date: 2023/05/11
Job No: 524/Full	Dwg No: 7

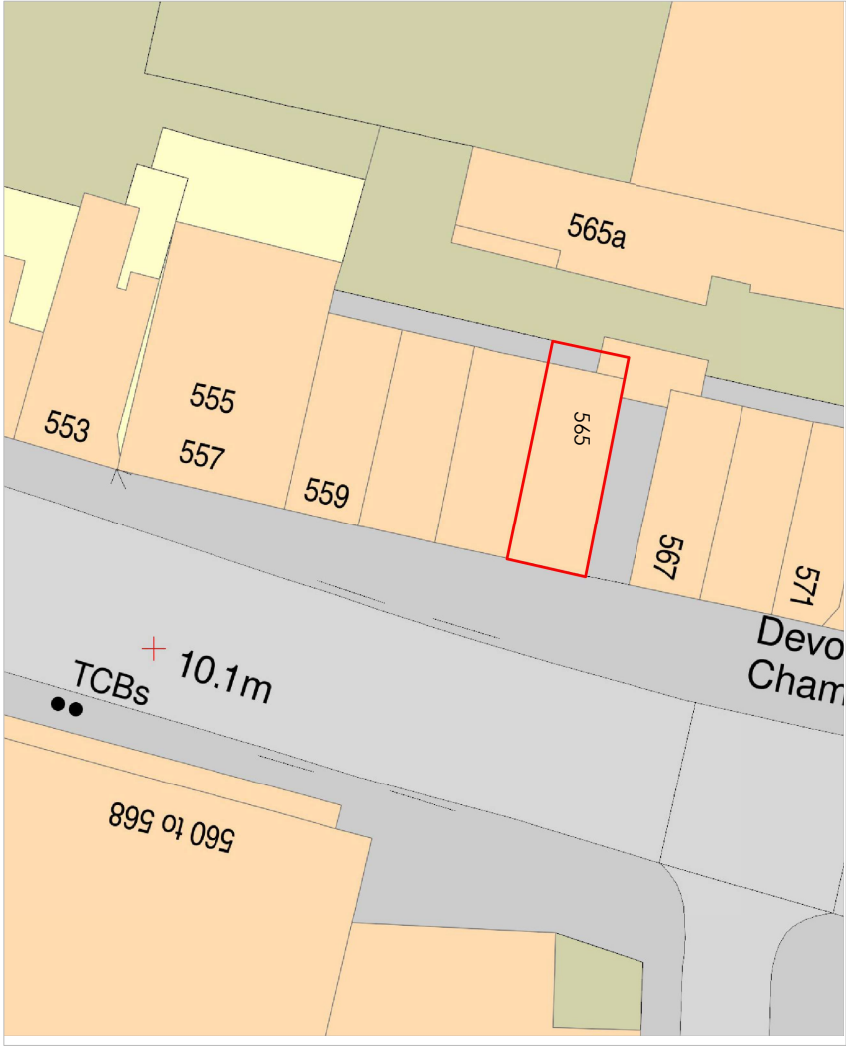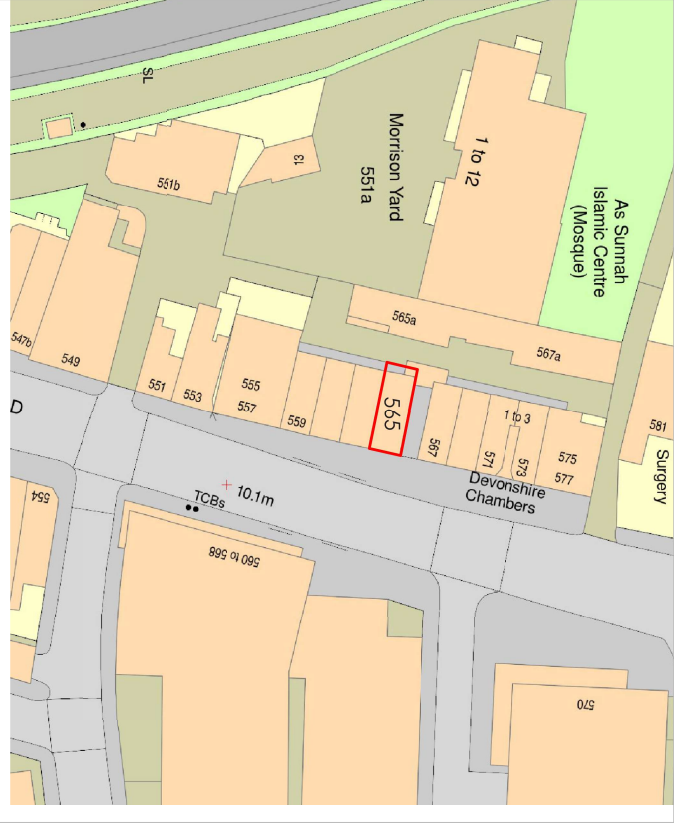

1:1250



25m 0 25m 50m 75m 100m 125m

Location Plan Scale 1:1250

1:200



0 4m 8m 12m 16m 20m

Block Plan Scale 1:200