


GENERAL NOTES : "This drawing is prepared solely for design and planning submission purposes. It is not intended or suitable for either Building Regulations or Construction purposes and should not be used for such".  
Structural Design and Building Control Approval is required before construction commences. This drawing is subject to copyright do not reproduce this drawing without prior permission.

**Project Description**  
Full planning application for the change of use of property Retail (A1) to (A3) Restaurants and cafés  
For the sale of food and drink for consumption on the premises - restaurants, snack bars and cafes.  
erection of extractor flue duct on above part rear of building


Client's:  
**Mohamed Abdi**

Proposed Development:  
**565 High Road  
Tottenham  
London  
N17 6SB**

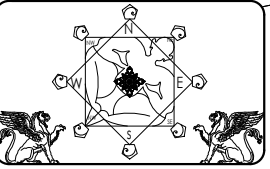


**T.M.D.S. Ltd**  
Architectural Services  
& Vastu Consultancy  
Mobile : 07887555550

|                             |                  |
|-----------------------------|------------------|
| Issue:<br>Planning Approval |                  |
| Scale: 1:100@A3             | Date: 2023/05/11 |
| Job No: 524/Full            | Drg No: 7        |

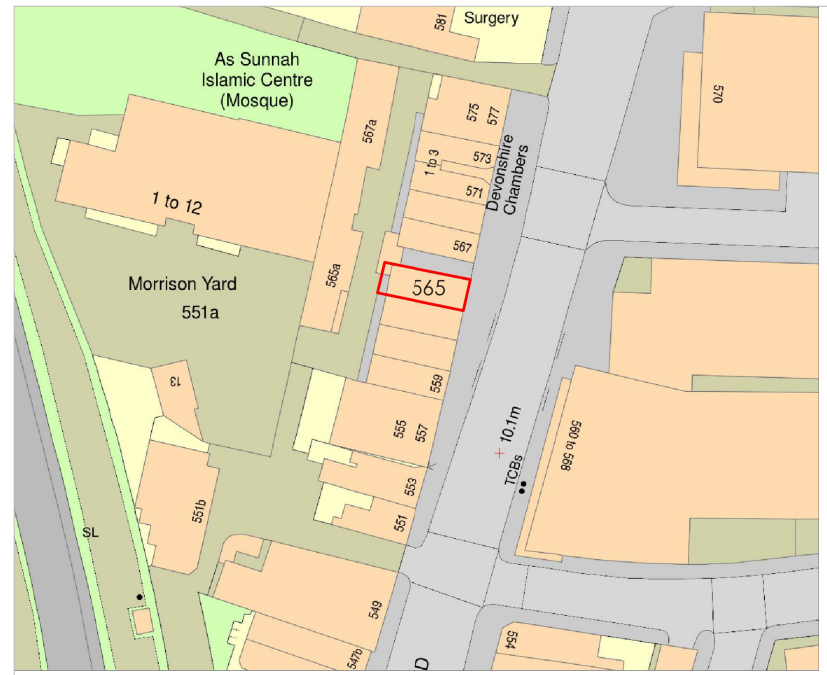

Location Plan Scale 1:1250

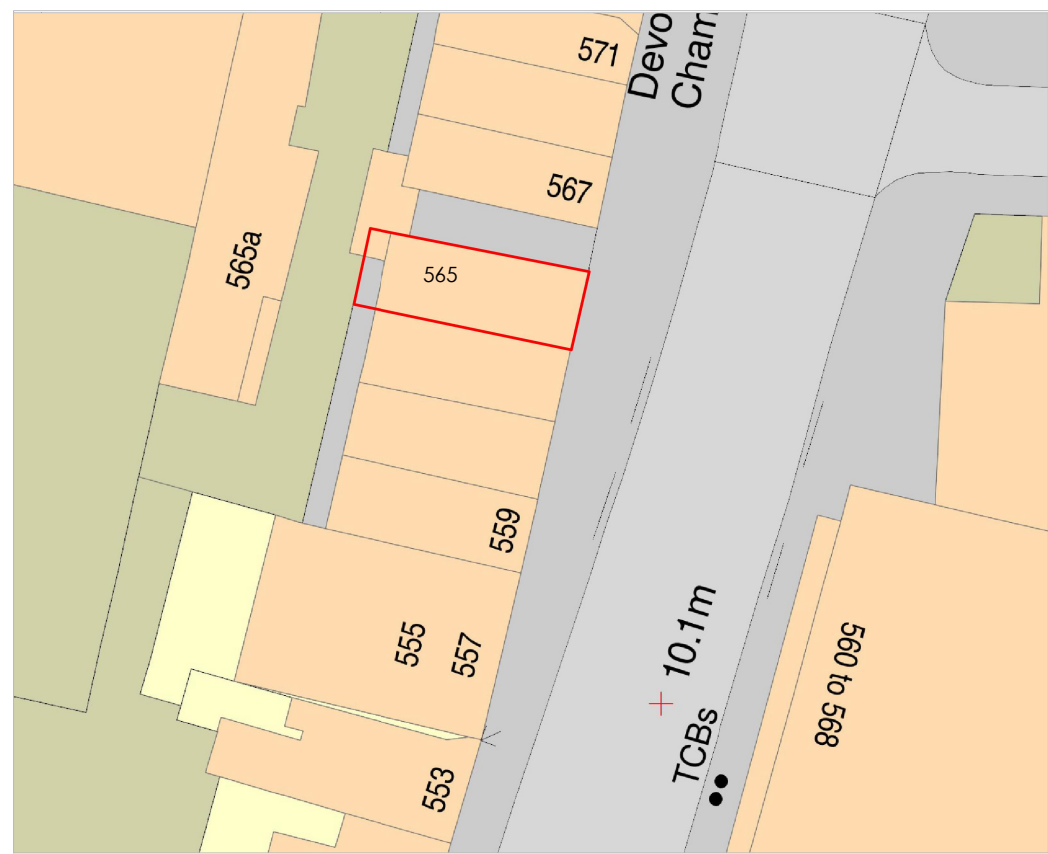

Block Plan Scale 1:200