



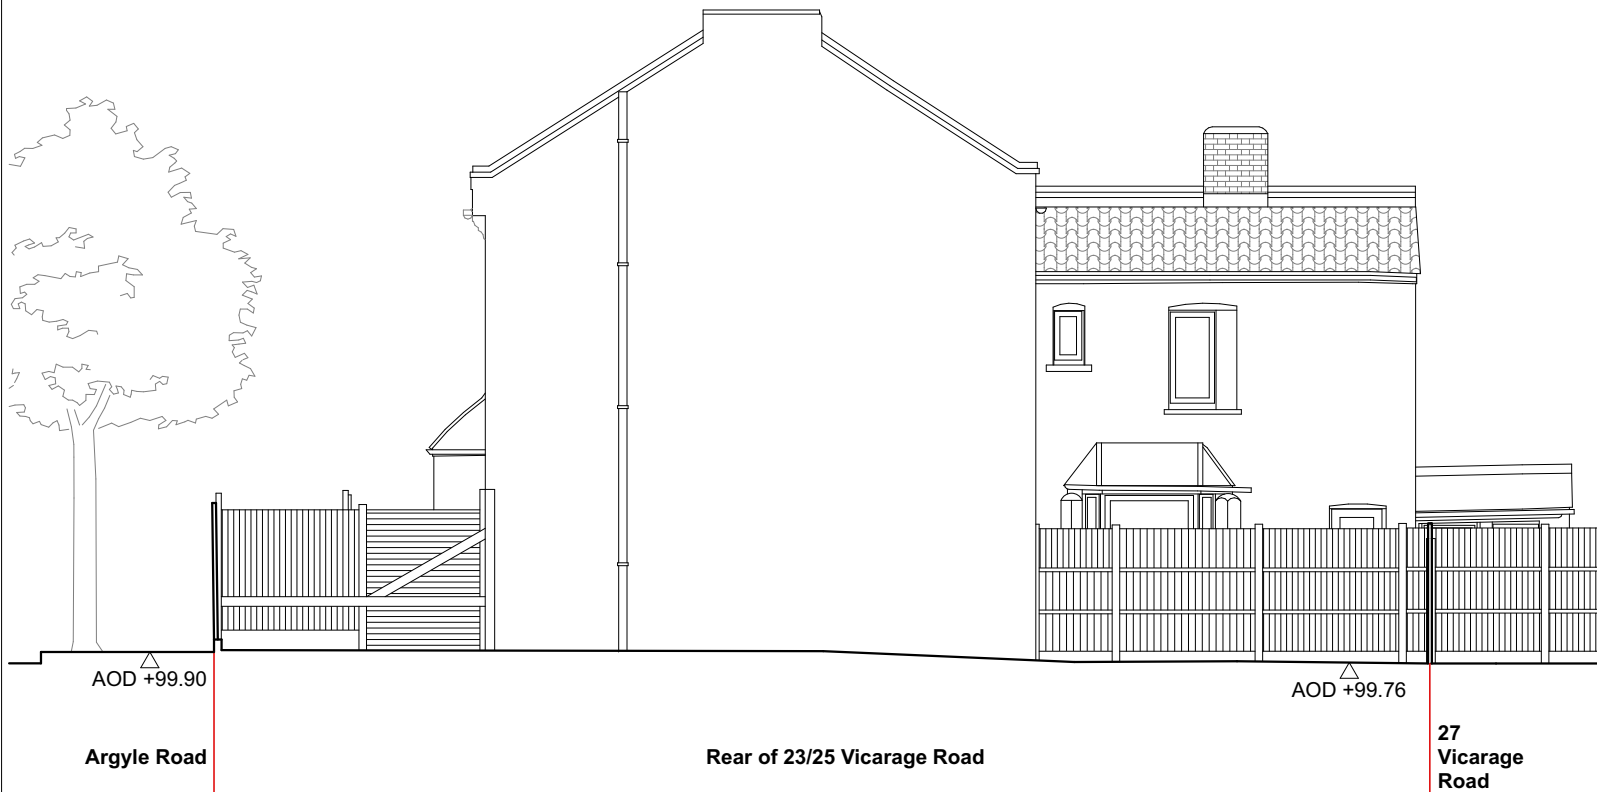

General notes

All illustrated material is subject to copyright. Unless otherwise agreed in writing, all rights to use this document are subject to payment of Architect's charges.

- Planning boundary
- Same ownership

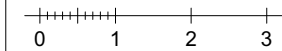

Satish Jassal Architects

19 Wharfedale Road
London
N1 9SB
contact@satishjassal.co.uk
Tel: 0207 837 4511

Job Title

Land rear of 23/25 Vicarage Road

Haringey
London
N17 0BB

Drawing Name

Existing West section

Drawing Status

Planning

Drawn by
RR

Date
19.05.23

Checked by
SJ

Date
19.05.23

Drawing Scale

1:100 @A4

Layout ID Status Revision

193-005-EX-SEC

P1

