



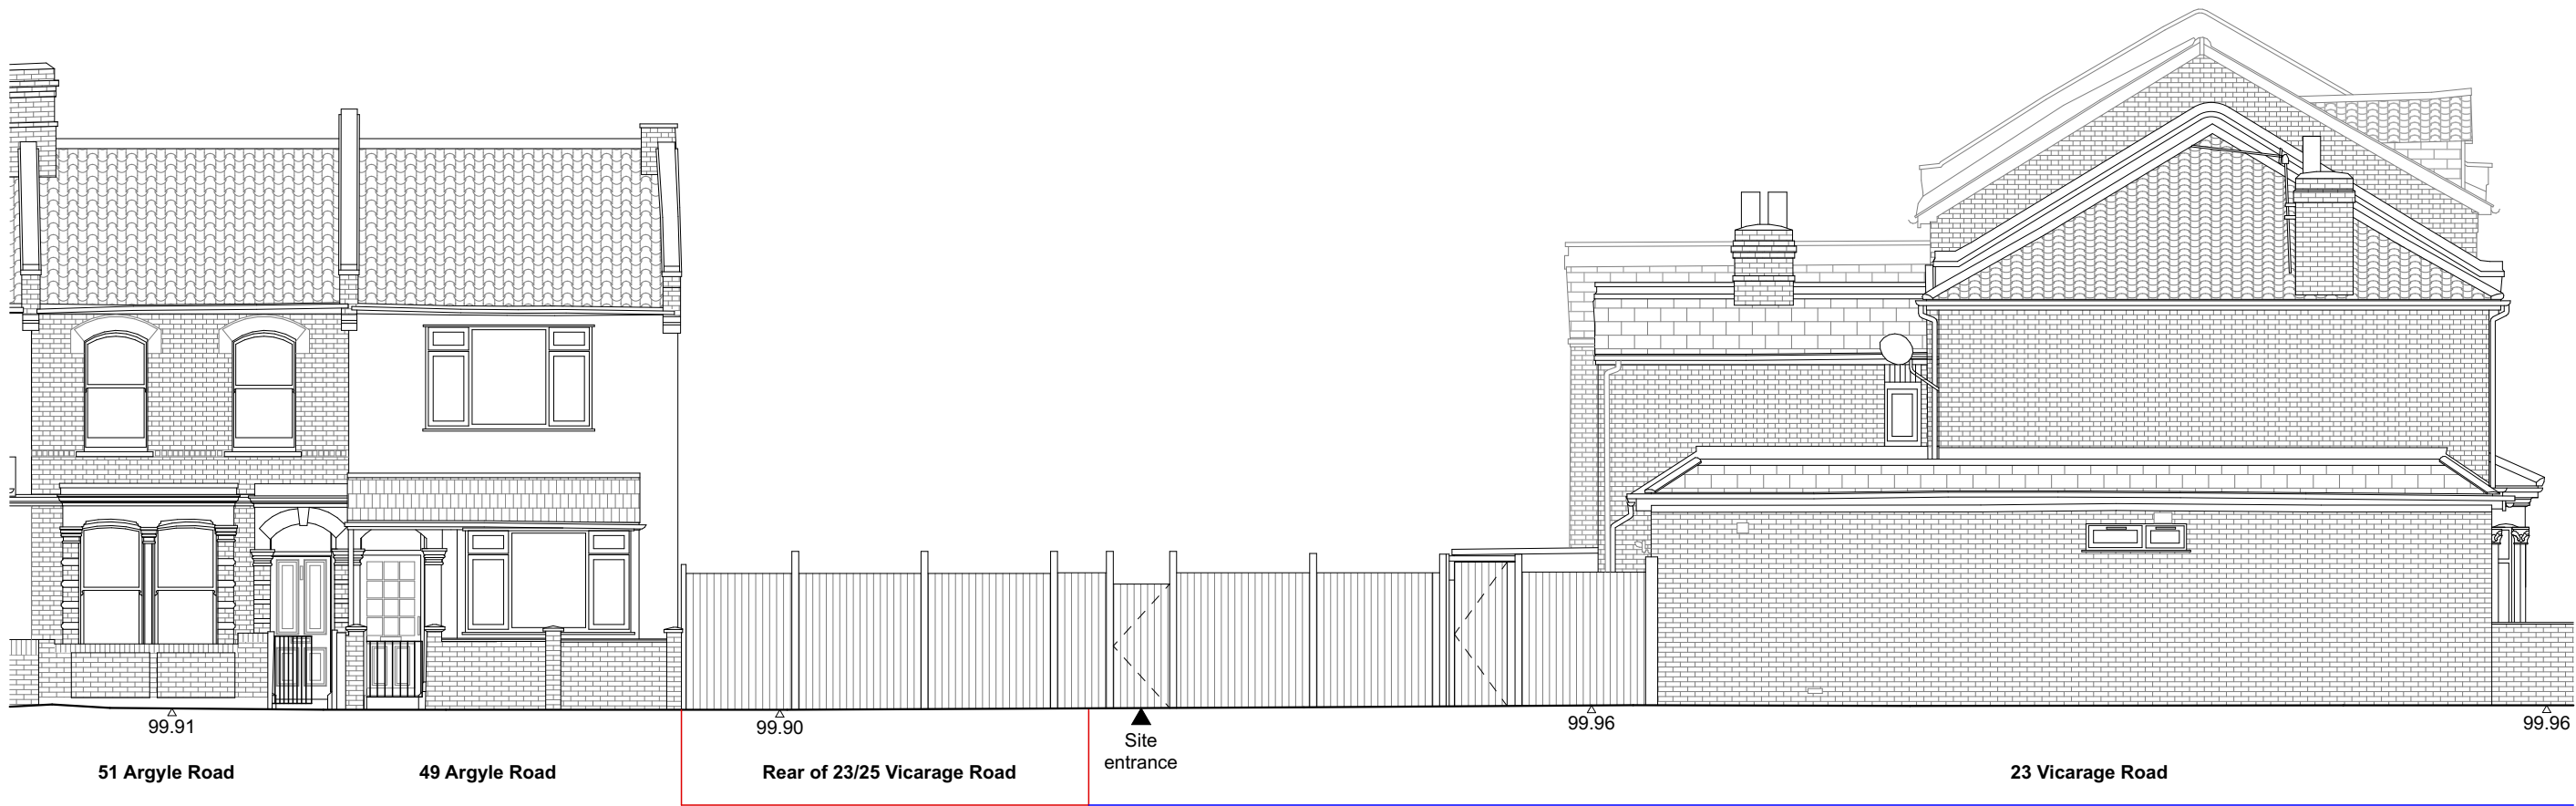

General notes

All illustrated material is subject to copyright. Unless otherwise agreed in writing, all rights to use this document are subject to payment of Architect's charges.

Planning boundary
Same ownership

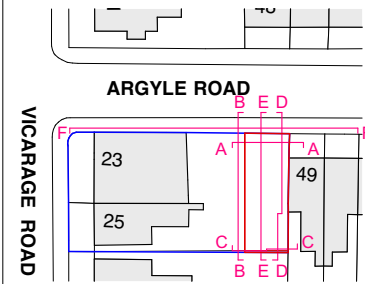

Key

Satish Jassal Architects

19 Wharfdale Road
London
N1 9SB
contact@satishjassal.co.uk
Tel: 0207 837 4511

Job Title
Land rear of 23/25 Vicarage Road

Haringey
London
N17 0BB

Drawing Name
Existing street elevation

Drawing Status
Planning

Drawn by
RR

Date
19.05.23

Checked by
SJ

Date
19.05.23

Drawing Scale
1:100 @A3

Layout ID
193-006-EX-ELE

Status
P1

Revision