


Notes

— Site Boundary

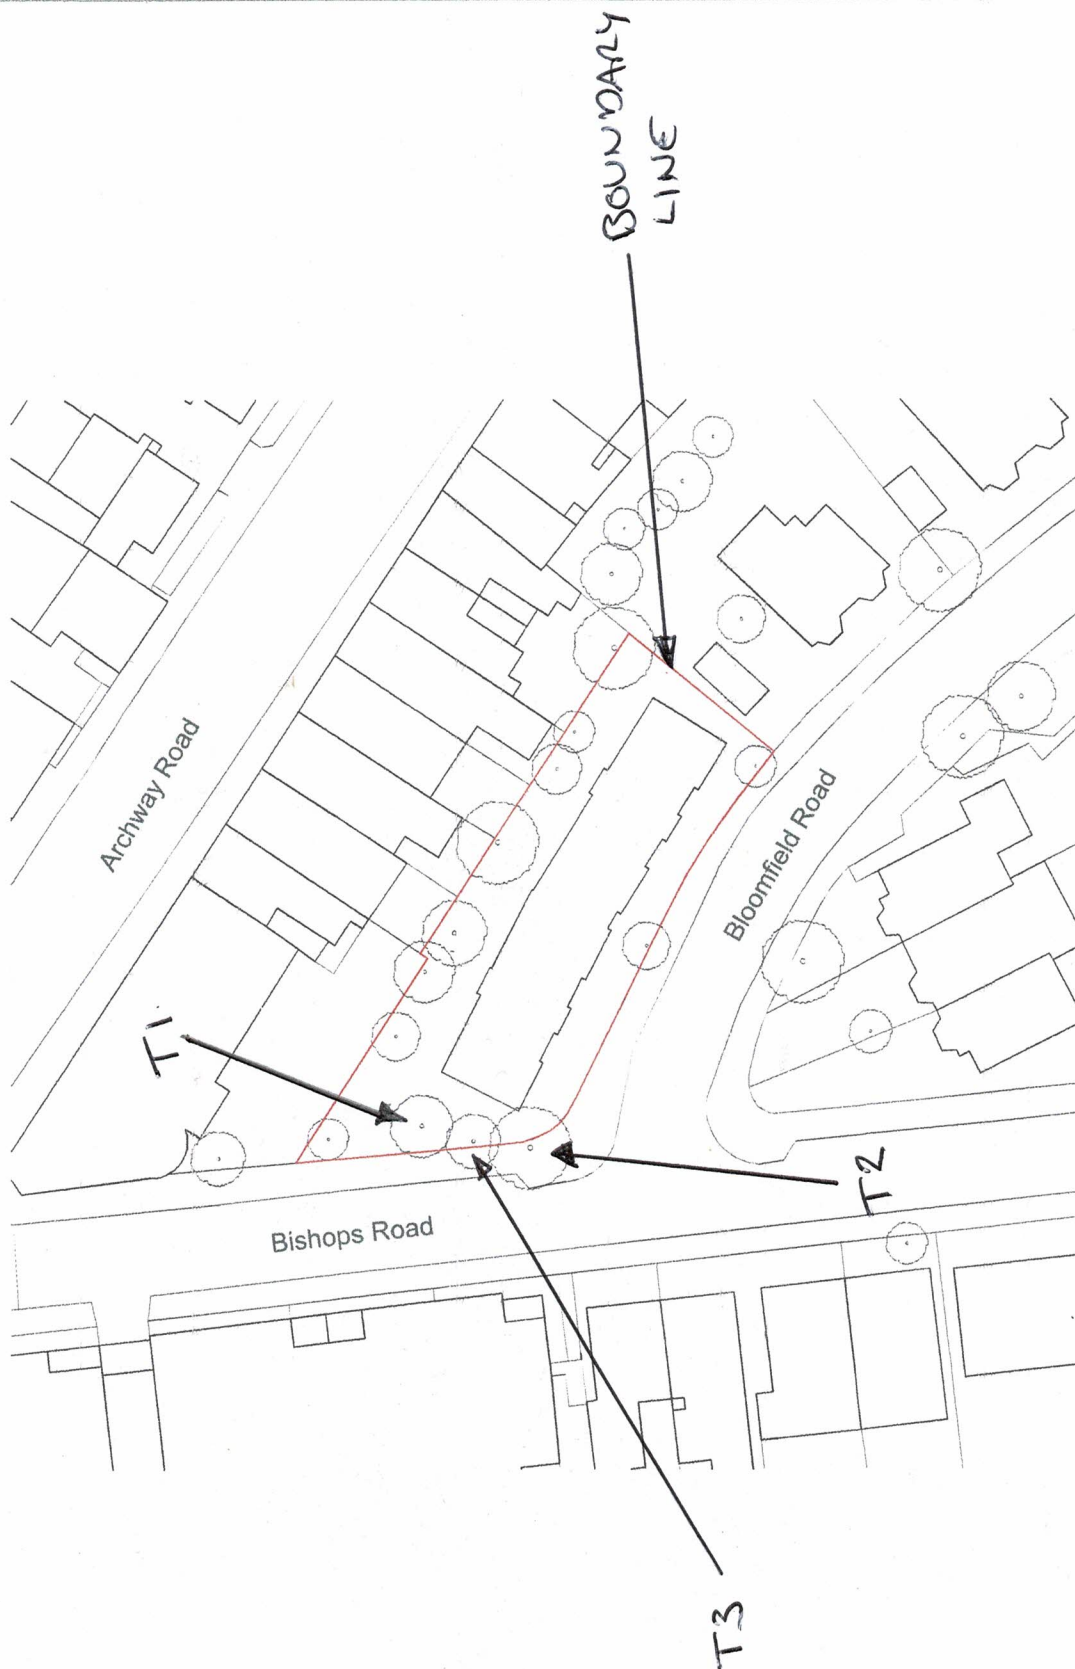

Revision: Date: Description:

**CLEMENTS
& PORTER**
ARCHITECTS

A: 63 Rivington Street, London, EC2A 3QJ T: 020 7738 5706
E: info@clementsporter.co.uk W: www.clementsporter.co.uk

Project

Bloomfield Court

Bloomfield Rd, N6 4ES

Title

Location Plan

Scale

1:500@A3

Date

15/07/22