




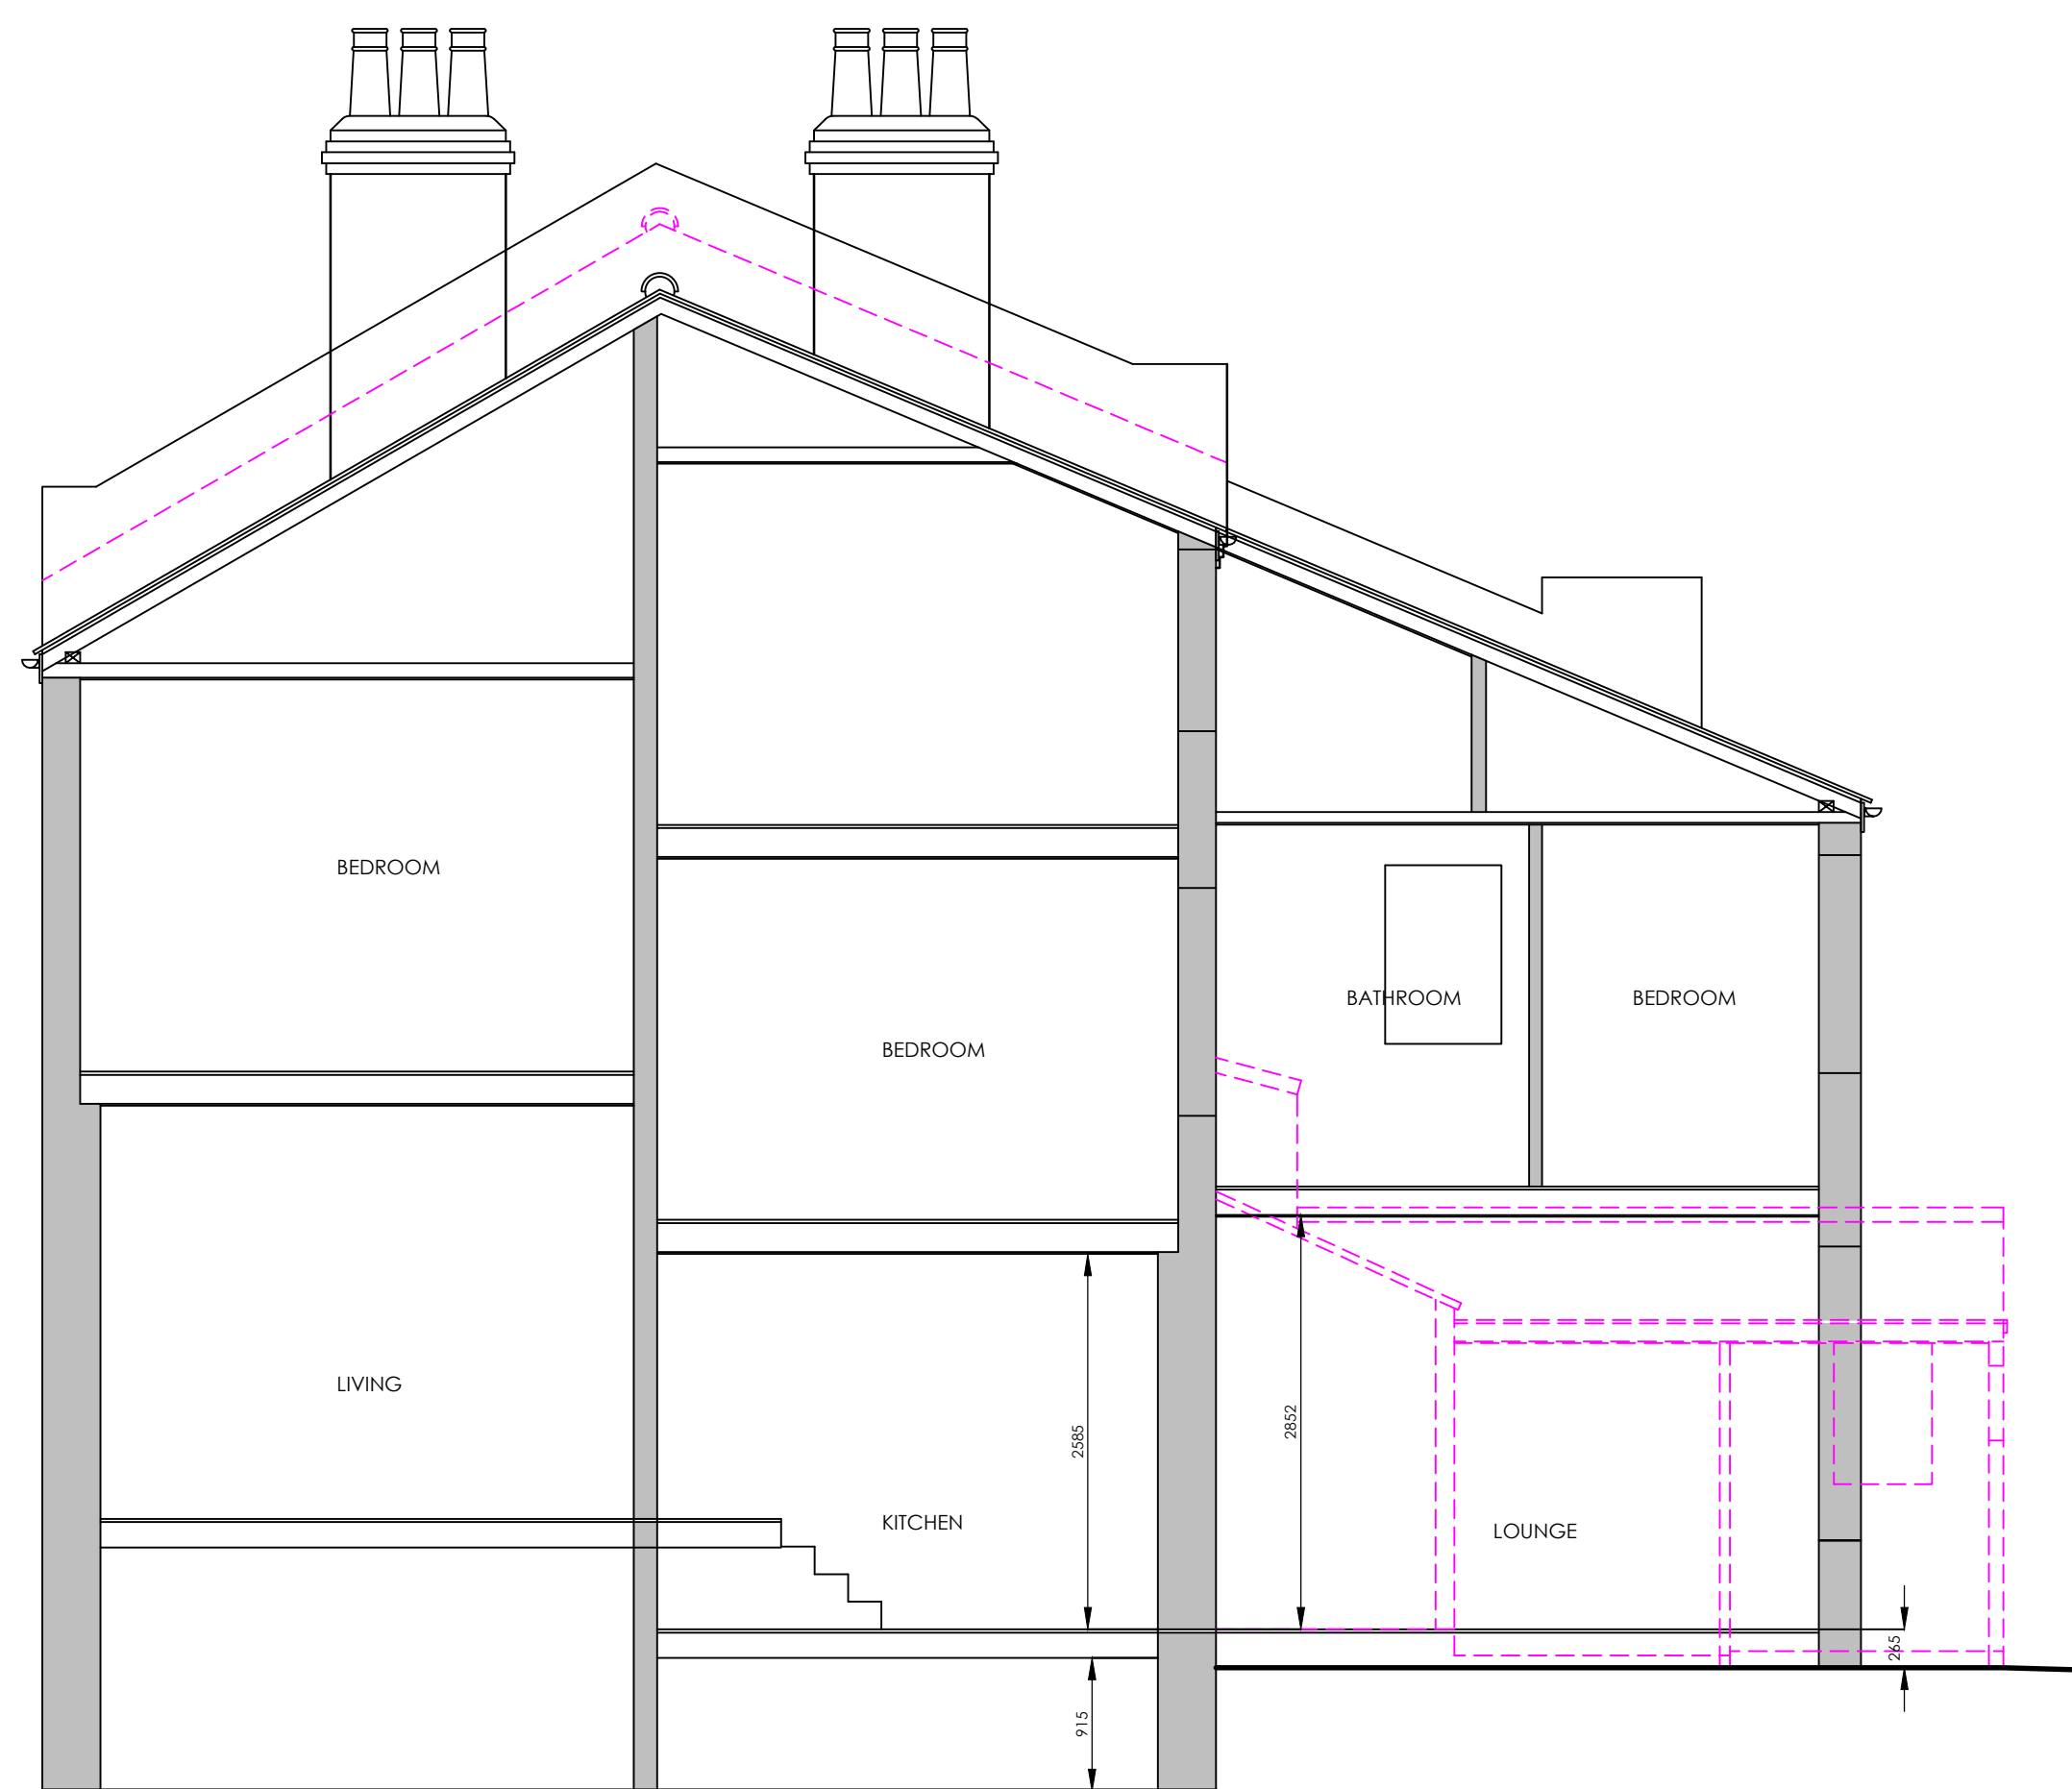

EXISTING SECTION 1:50

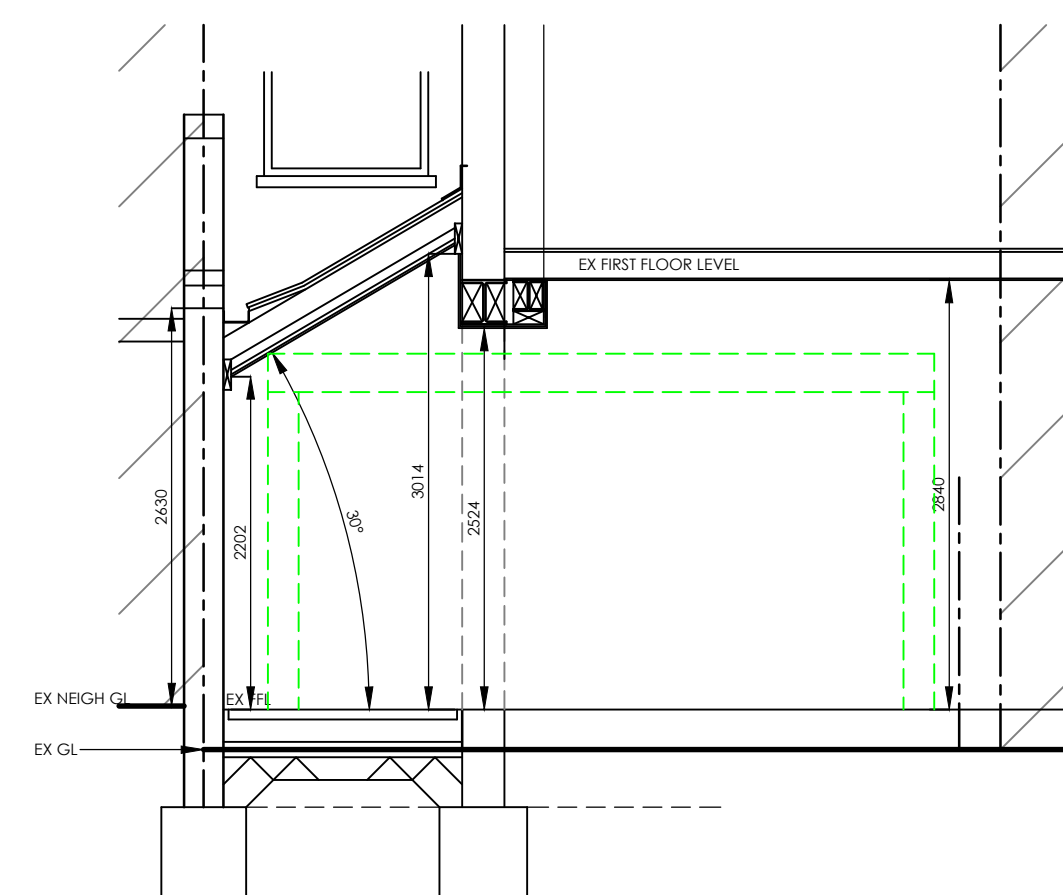

PROPOSED SECTION 1:50

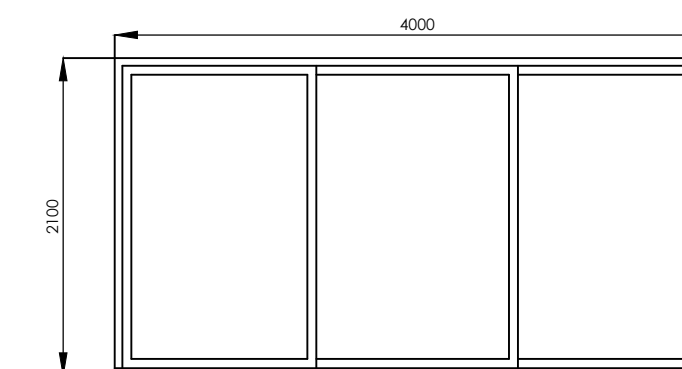

DOOR DETAILS 1:50

[illegible]