

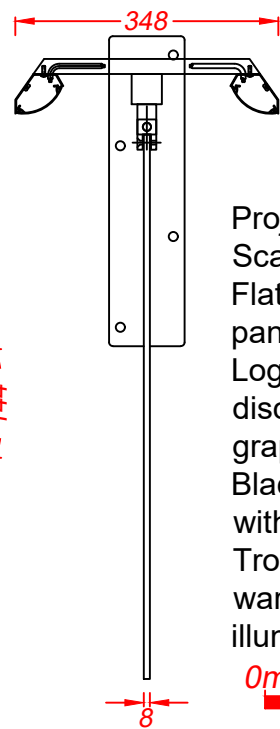
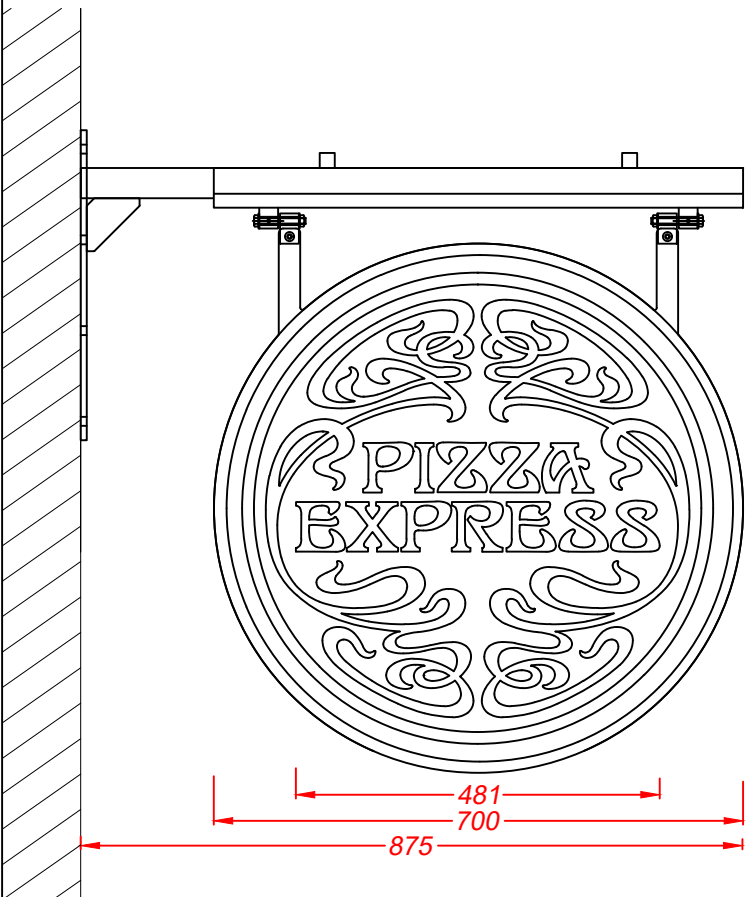
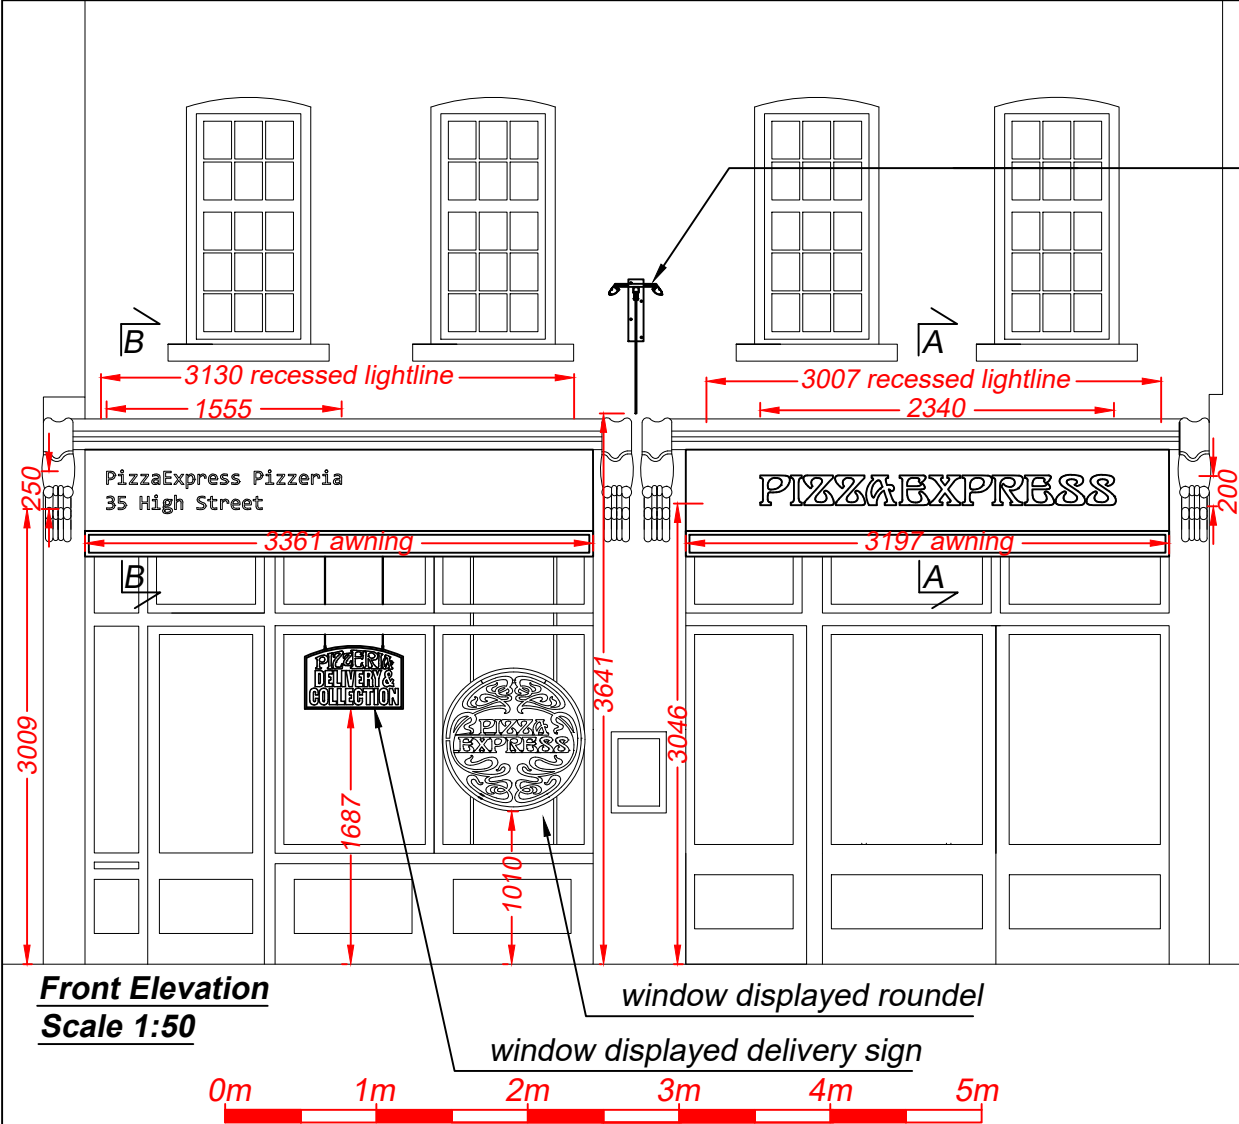
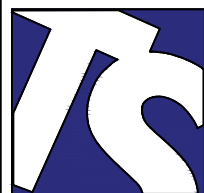


PROPOSED

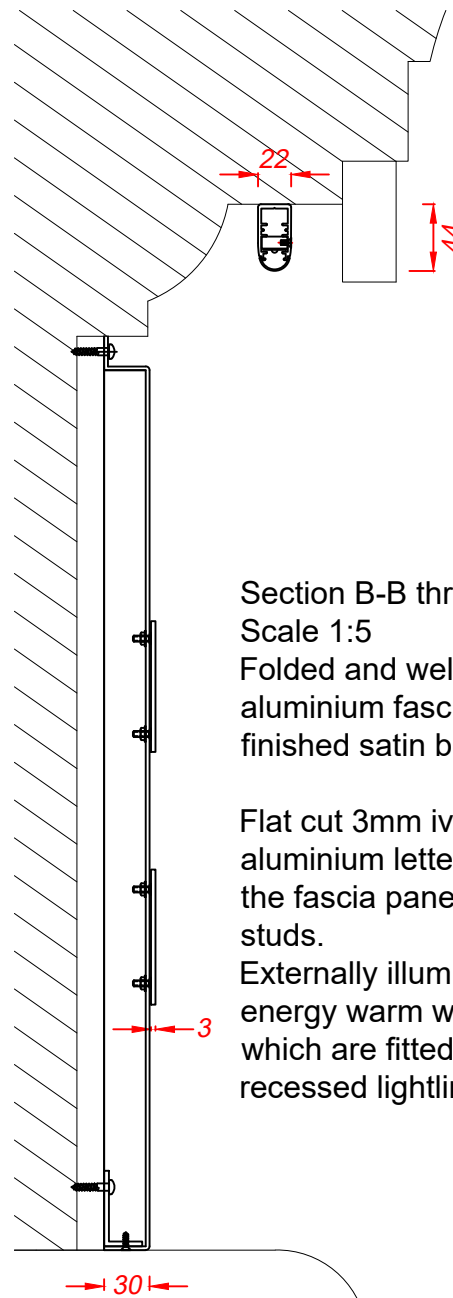

Projected Sign - 1 off
Scale 1:10
Flat cut 8mm aluminium hanging panel is finished black. Logo is a ivory RAL 1015 vinyl disc applied to the faces with the graphics and text in black. Black steel projecting arm is fitted with black steel troughs. Troughs fitted with low energy warm white LEDs for external illumination.

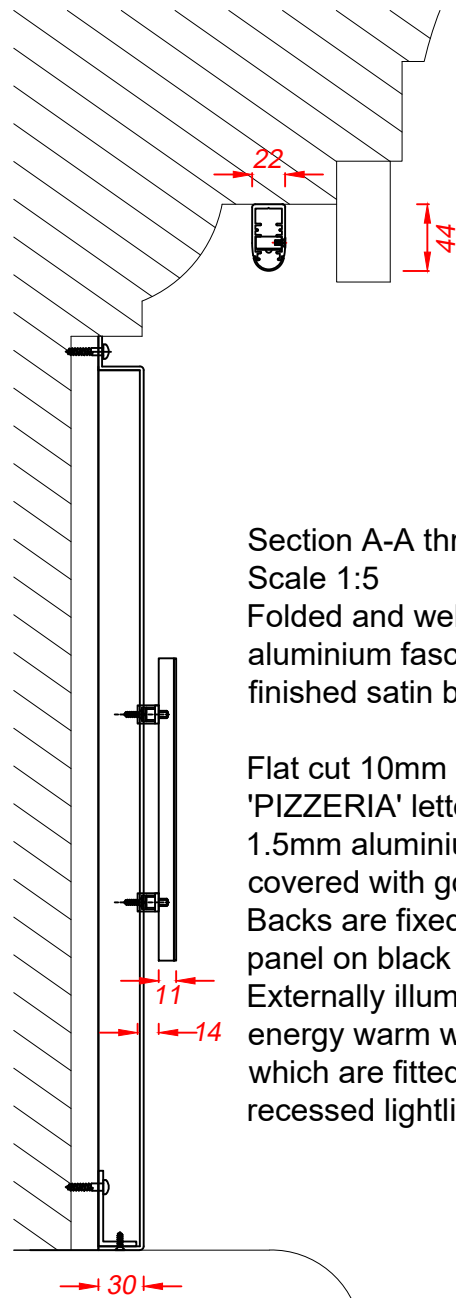

Technical Signs
Floor 1 - Unit 3
Hille Business Centre
132 St Albans Road
Watford, Herts, WD24 4AE
Tel: 01923 811999
Fax: 01923 811998
E-mail: info@technicalsigns.co.uk

Client Pizza Express		
Address/Job details		
30 Highgate High Street London N6 5JG		
Proposed Signage		
Scale As specified (A3)		
Drawn by DN	Date 24/05/23	Rev
Drawing No 596761-3		