


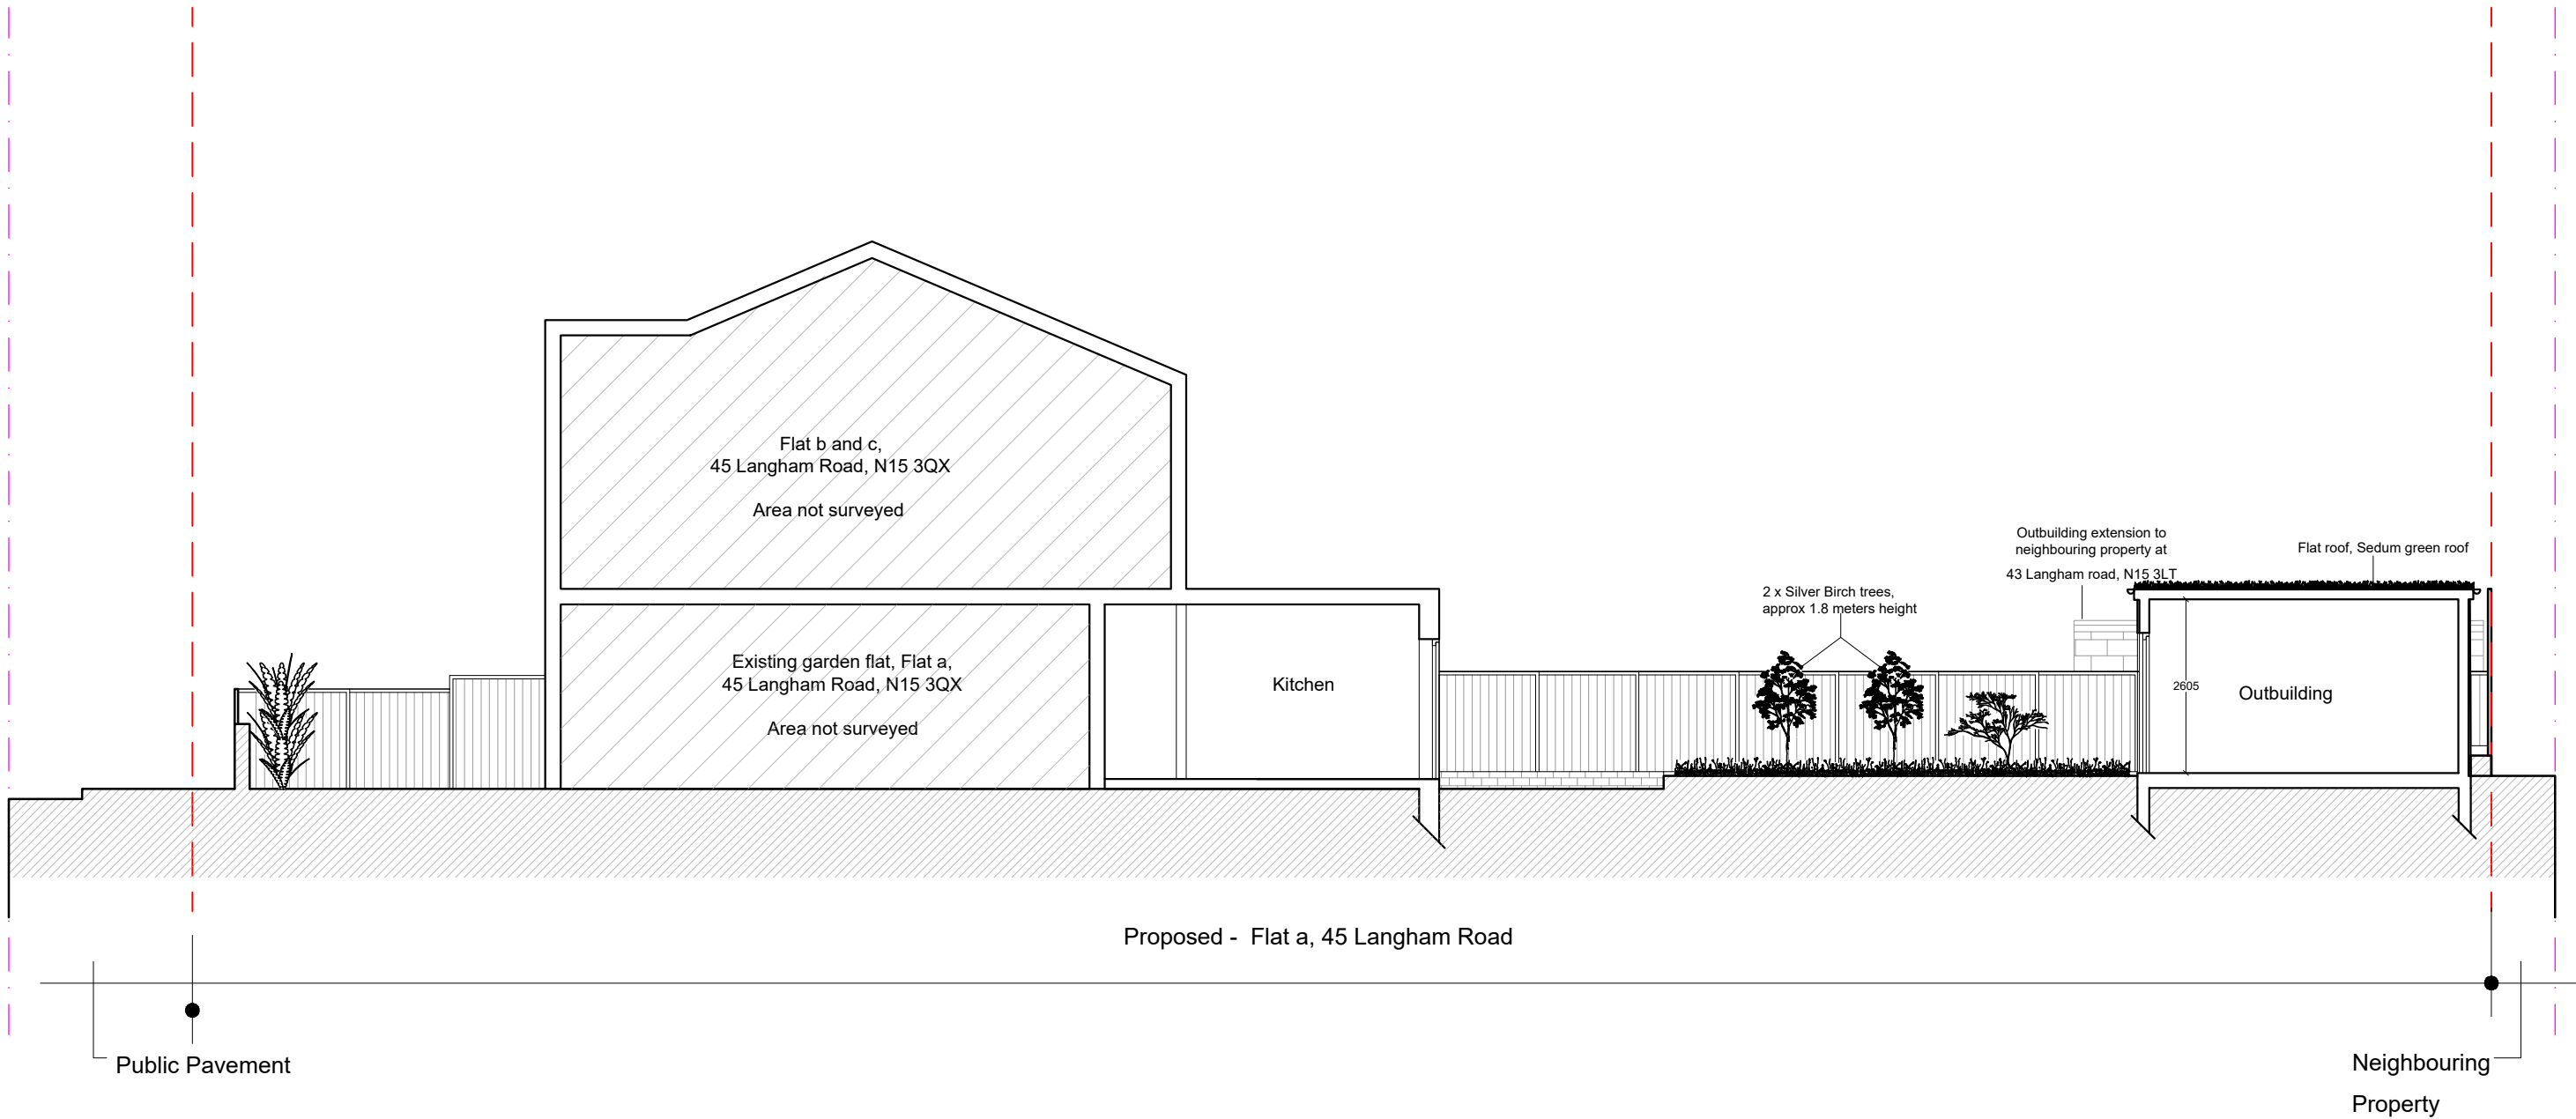

Dimensions Written dimensions to be taken in preference to scaled dimensions. The Contractor is responsible for checking all dimensions before work starts.

Local Authority All work is to be carried out to the requirements, and to the satisfaction of the Local Authority. These drawings are for planning purposes only.

Discrepancies Any discrepancies to be brought to the attention of Drawing And Planning Ltd. Immediately.

REVISIONS

REV	DATE	DESCRIPTION	BY	CH

PROJECT TITLE

45 Langham Road, London, N15 3QX - Flat a

DATE
June 2023

REVISION
/

DRAWING TITLE

Proposed- Section AA'

CLIENT

Hamish Balfour

DRAWING No.
LANRD-S301

SCALE @ A3
1:100

