


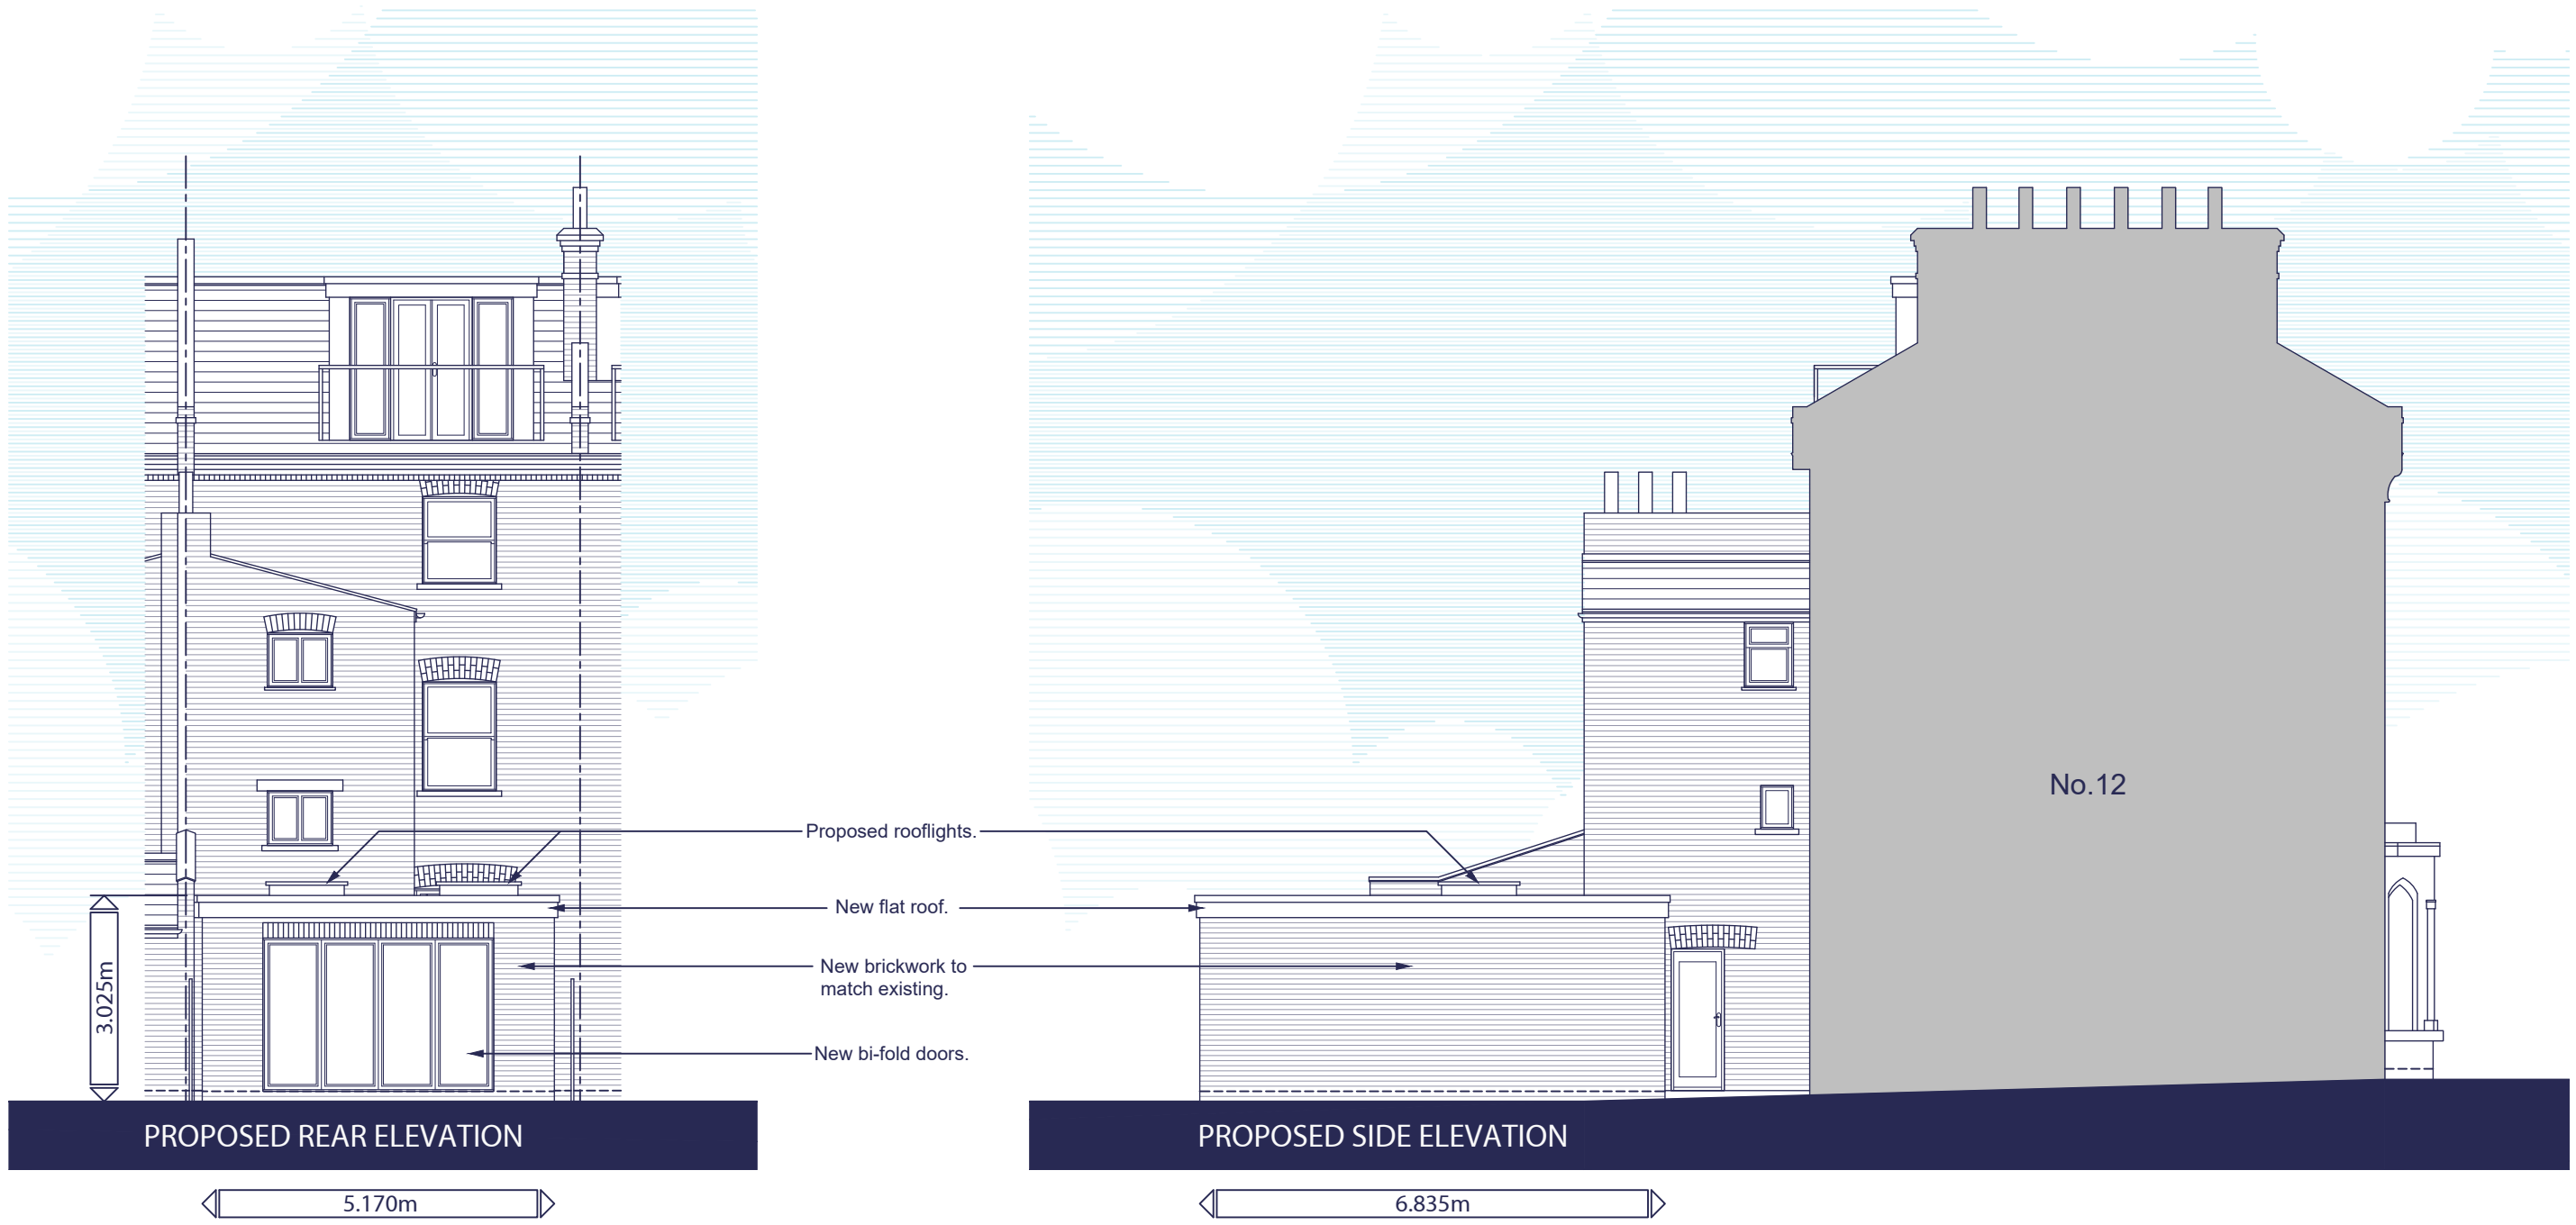

A	30.05.23	Depth of proposed extension reduced.	MCN	DGP
Rev.	Date	Description	Drawn	Checked
			MCN	AAP
Client		Scale	Drawn	Checked
Mr A Brown		1:100 @ A3		
Project		Date	File	
No.10 Lancaster Road,		Jan 2023	P1927.PL.01	
Finsbury Park, N4 4PP.				
Drawing Title		Drg.No.	Rev.	Drawing Status
Proposed Extension		P1927.PL.107	A	PLANNING
Proposed Rear & Side Elevations				



AAP Architecture Ltd
Unit A, Monument Business Centre, Monument Way East, Woking, Surrey GU21 5LG
T 01483 727345 E projects@aap-arc.co.uk W aap-arc.co.uk

Under the Intellectual Property Act 2014, this drawing is the copyright of AAP Architecture Ltd.