



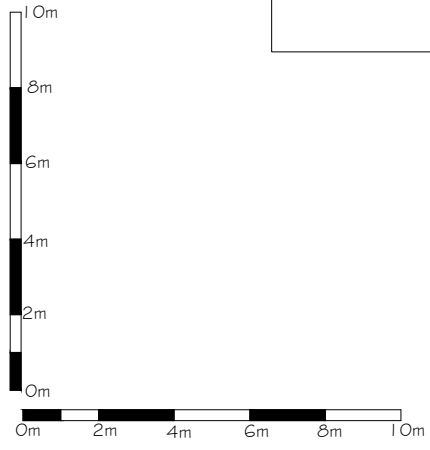

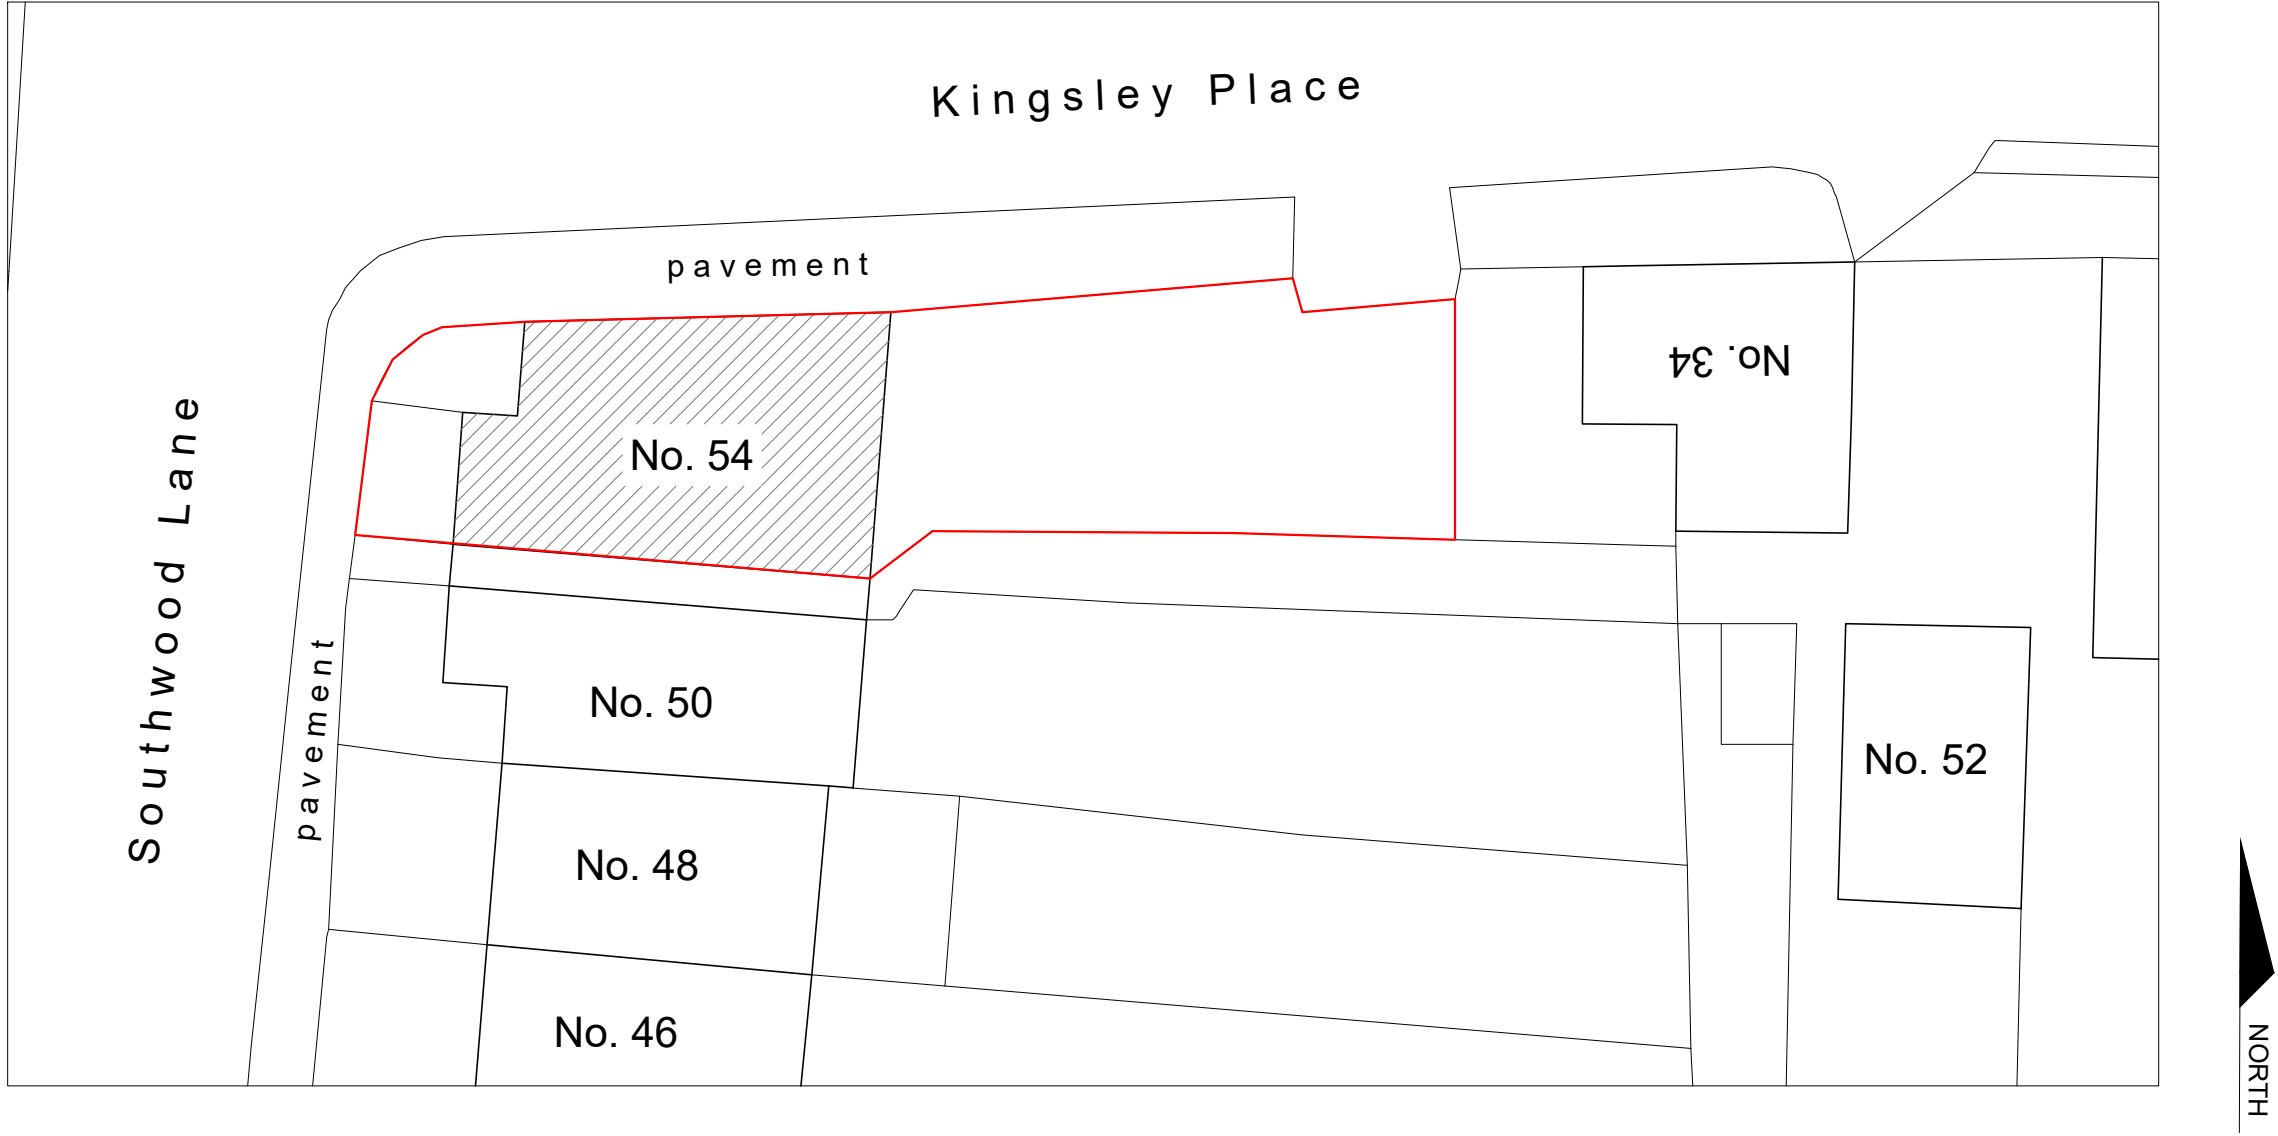

ARCHITECTURE + INTERIORS

DOWDEN DESIGNS

RIBA CHARTERED ARCHITECT

WWW.DOWDENDESIGNS.CO.UK

72A STANLAKE ROAD LONDON W12 7HL

STUART@DOWDENDESIGNS.CO.UK

+44 (0) 7834 196 920

PROJECT

54 SOUTHWOOD LANE

LONDON

N6 5EB

DRAWING

BLOCK PLAN

DATE	June 2023
SCALE	1:200 @ A3
JOB No.	1020
DWG No.	B01/-
DRAWN	SKD