
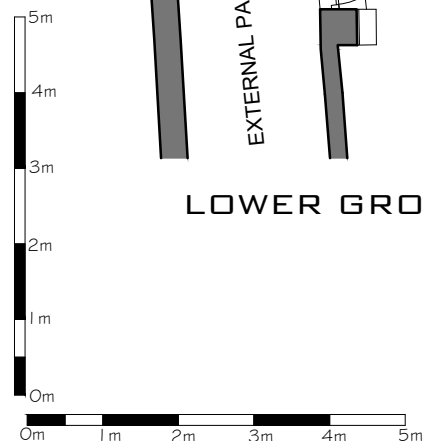
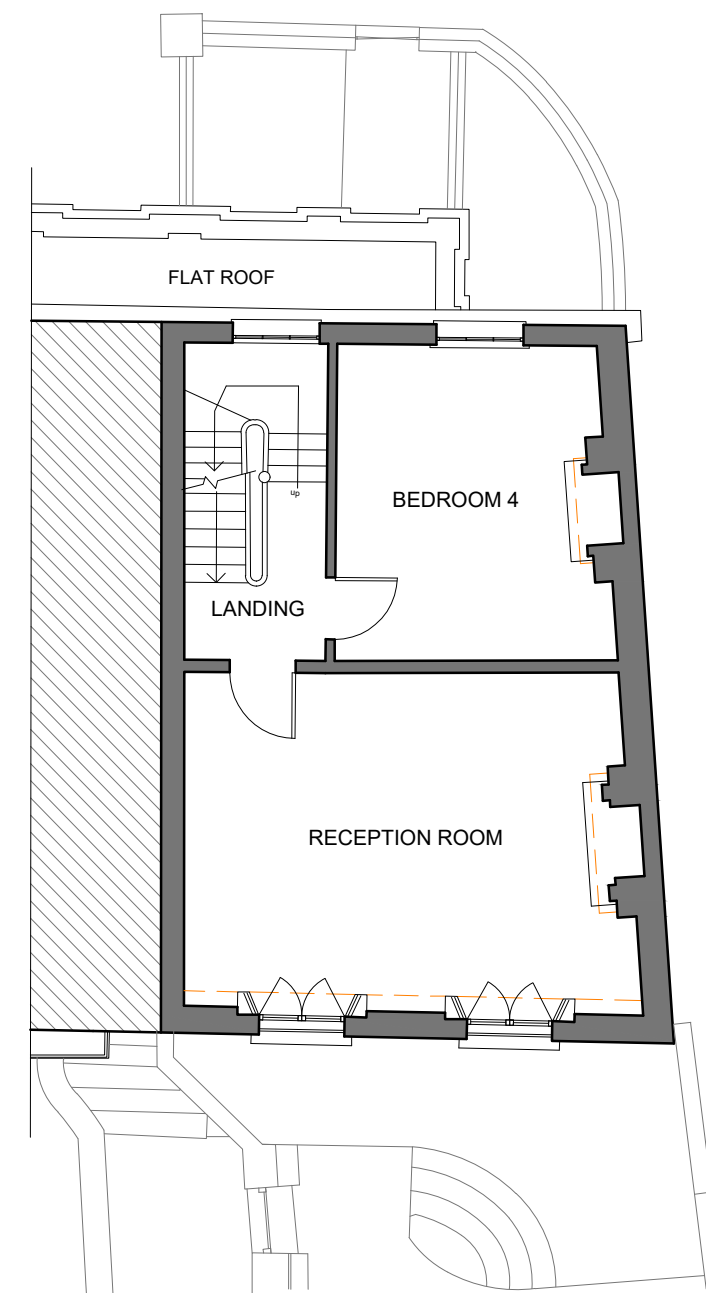
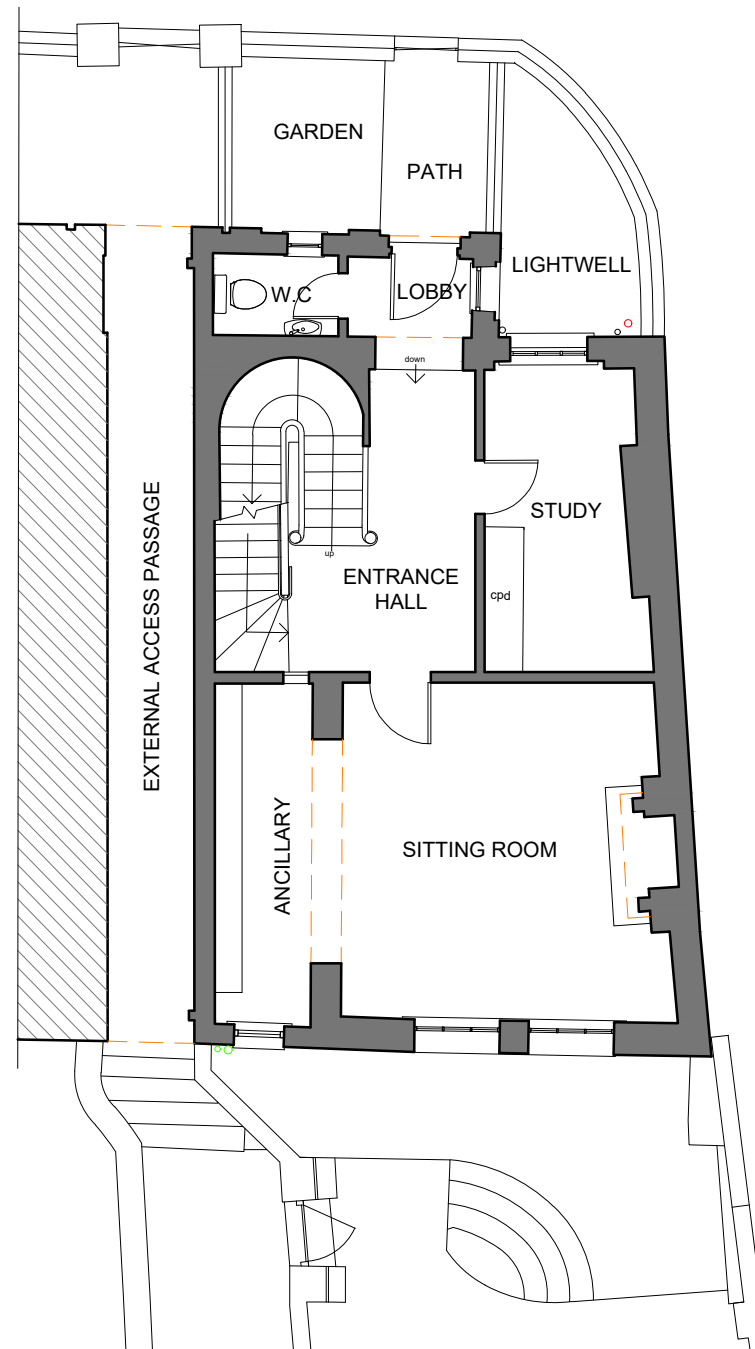


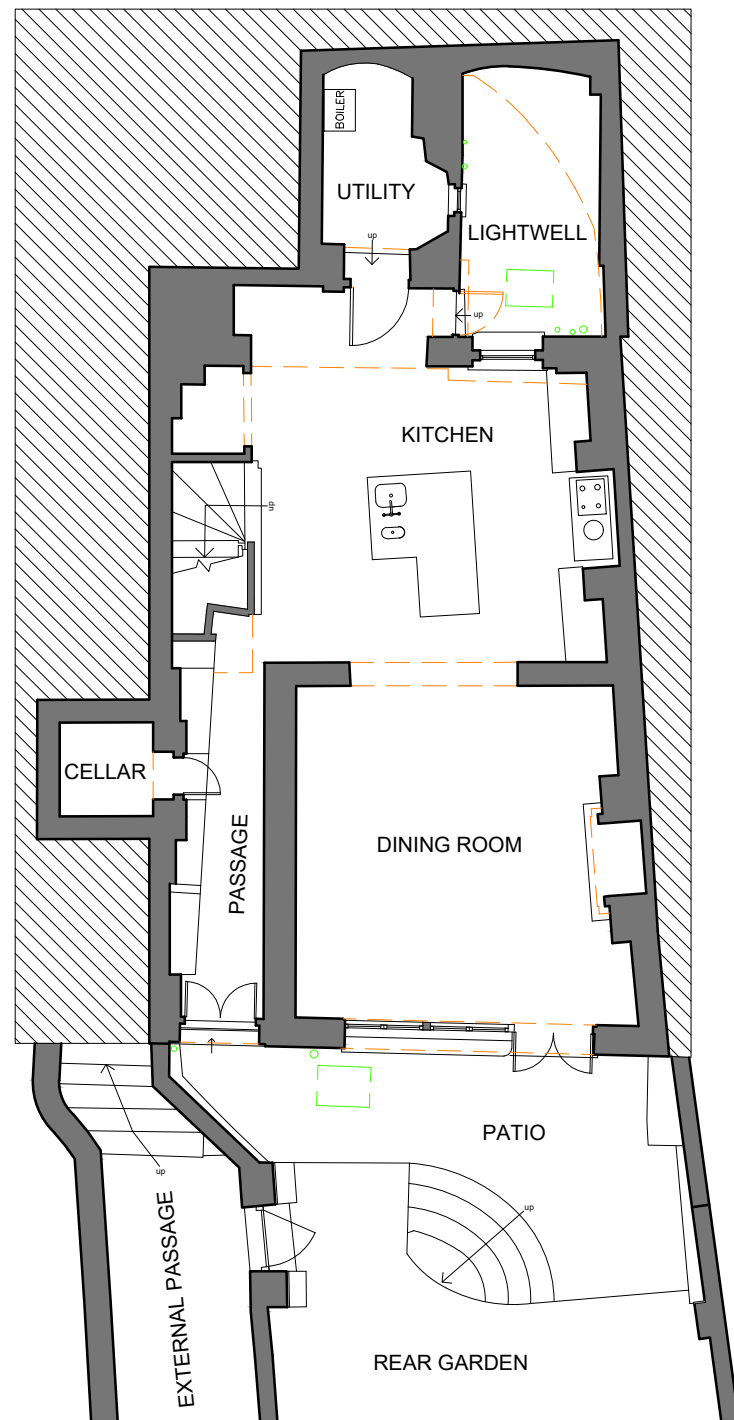

PROJECT

**54 SOUTHWOOD LANE
LONDON
N6 5EB**

DRAWING

**EXISTING LOWER GROUND,
GROUND & FIRST FLOOR
PLANS**

DATE May 2023

SCALE 1:100 @ A3

JOB No. 1020

DWG No. S101/-

DRAWN SKD