




EXISTING FRONT ELEVATION

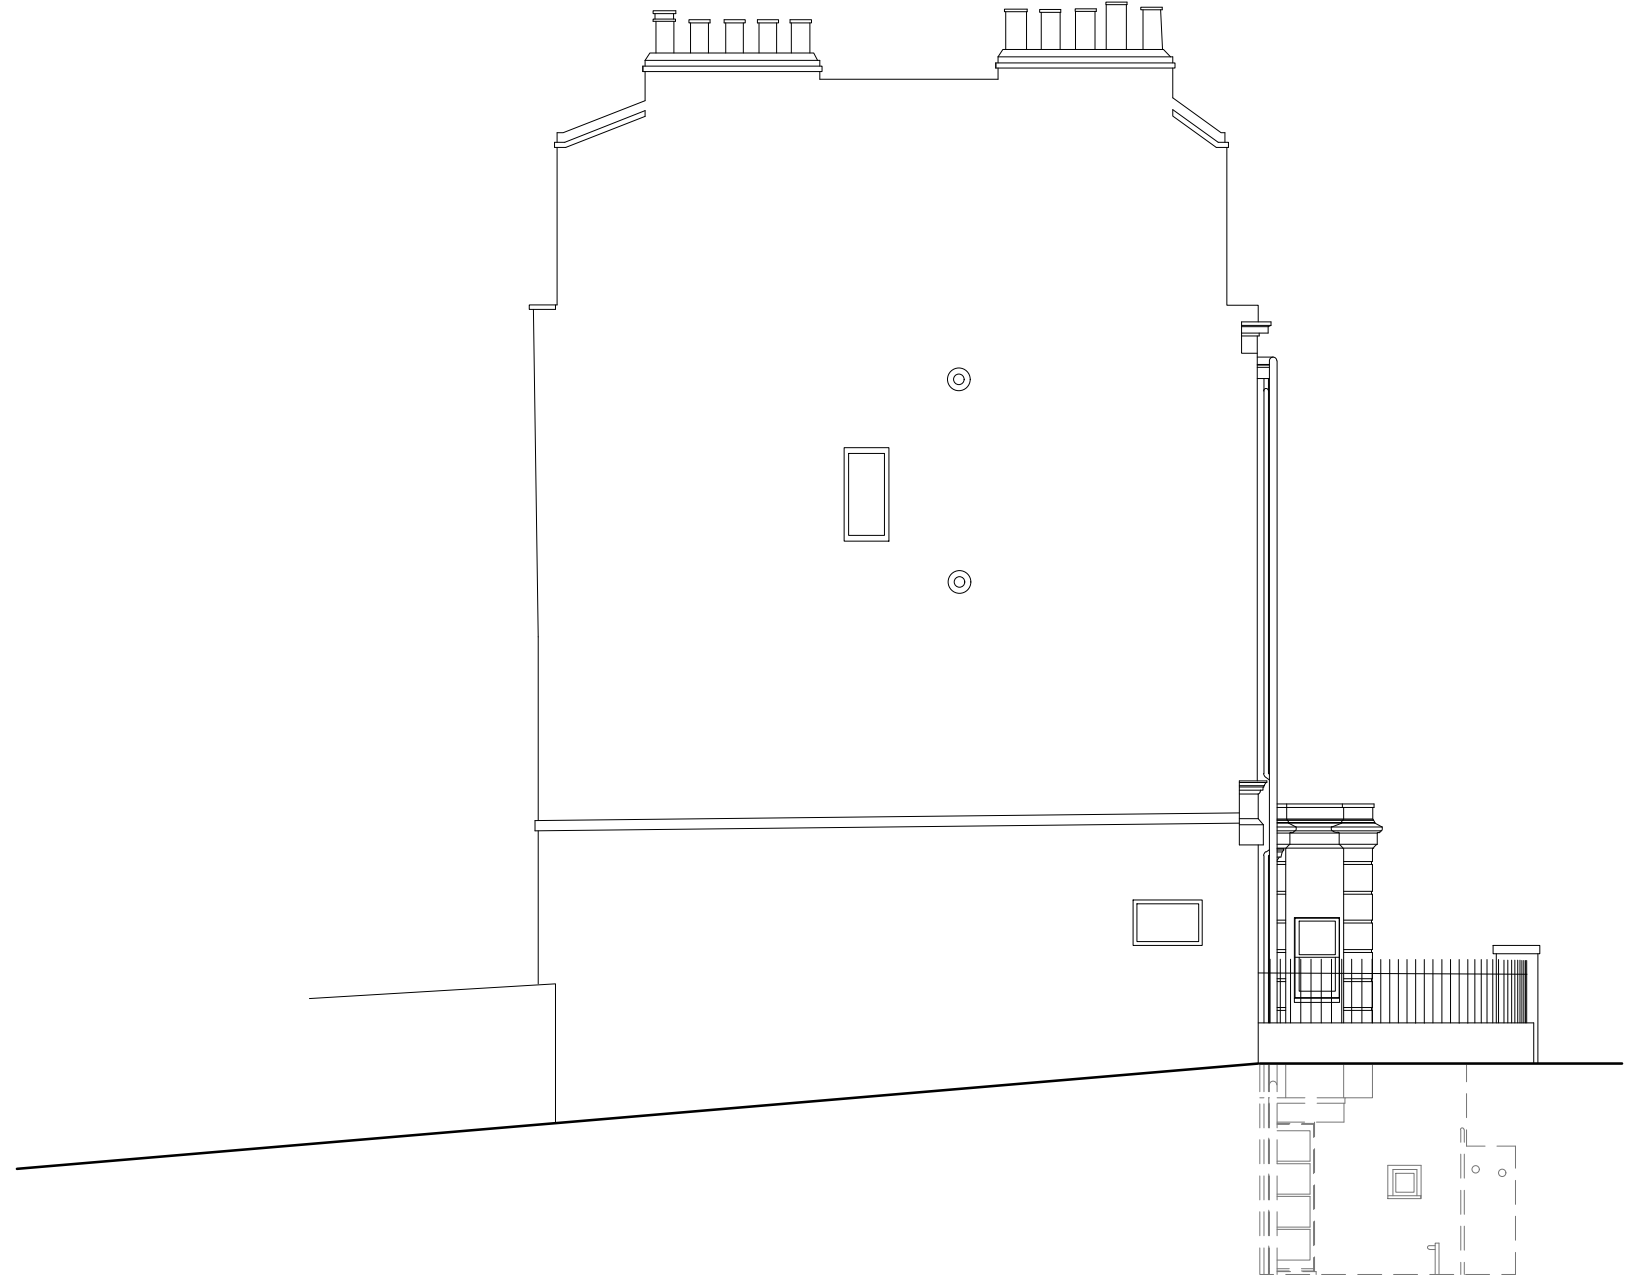

EXISTING SIDE ELEVATION

