
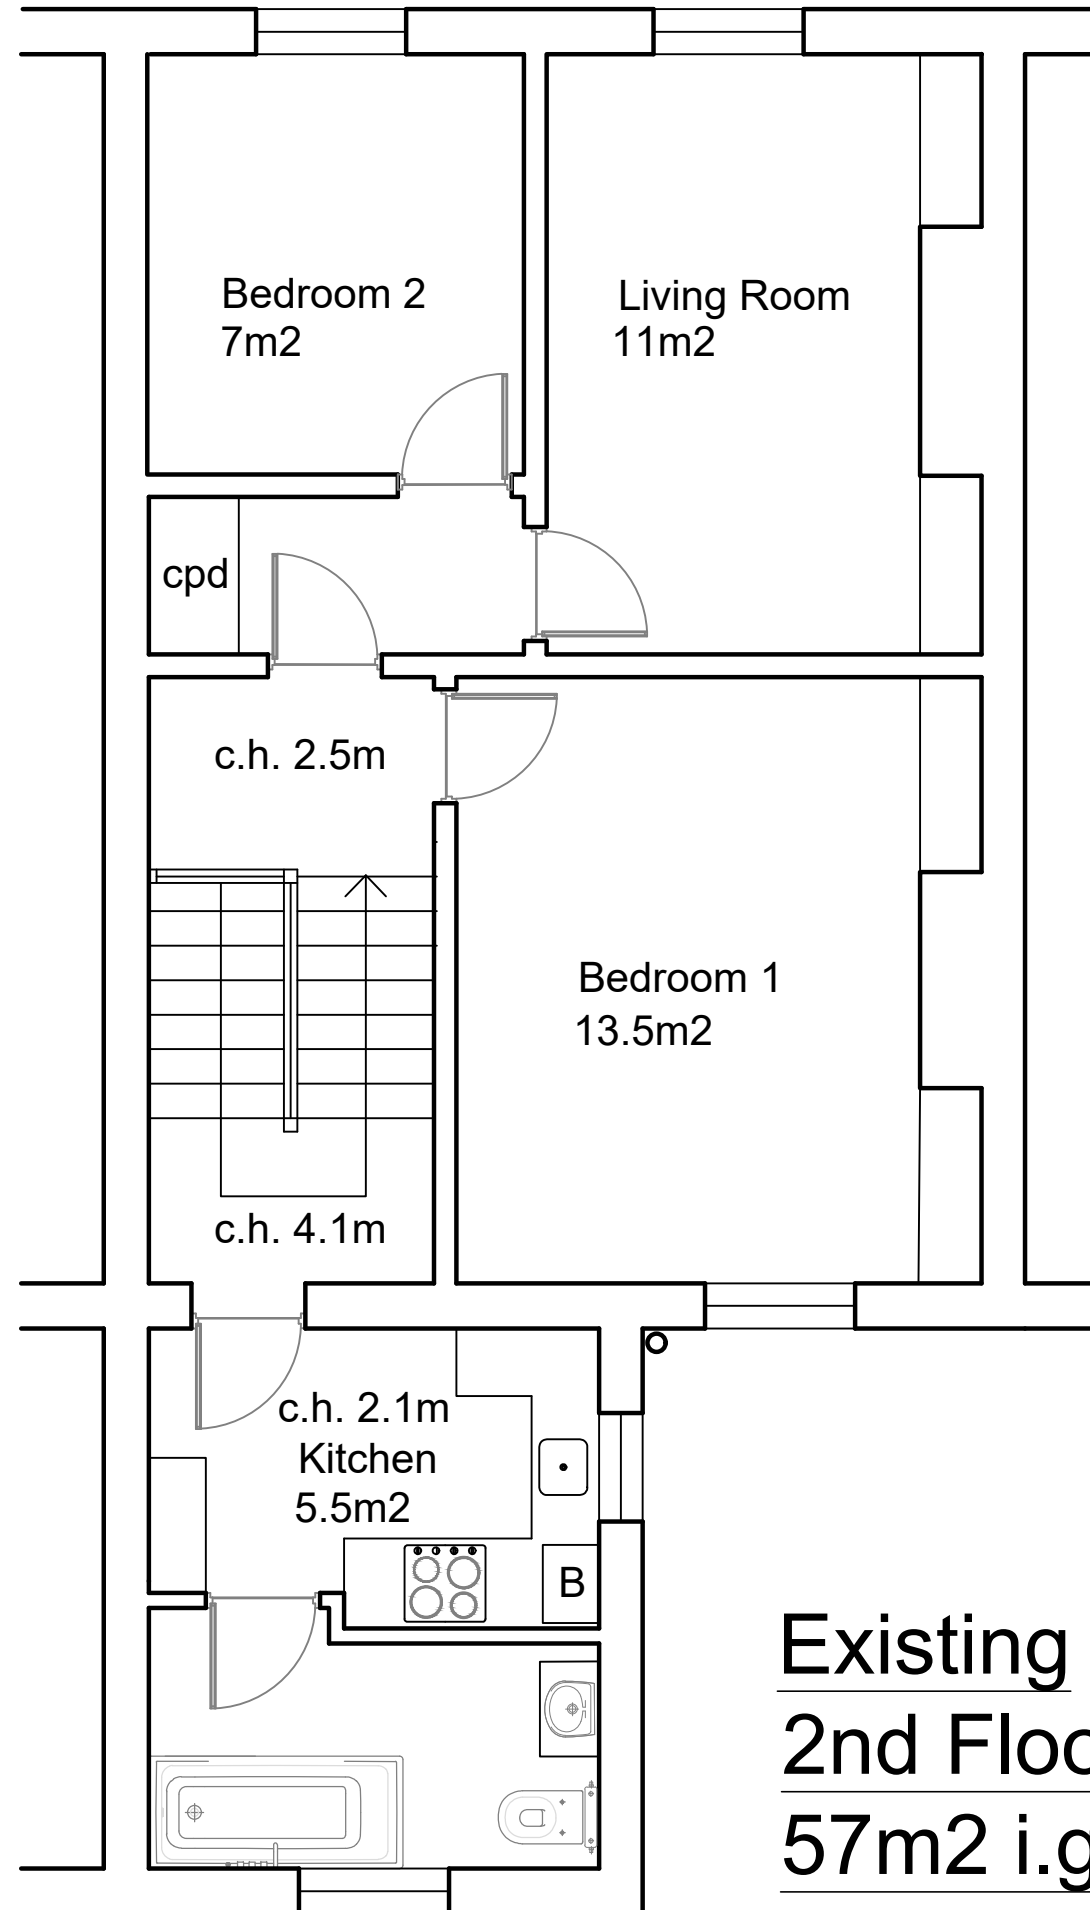
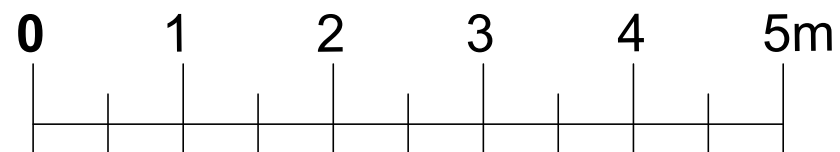
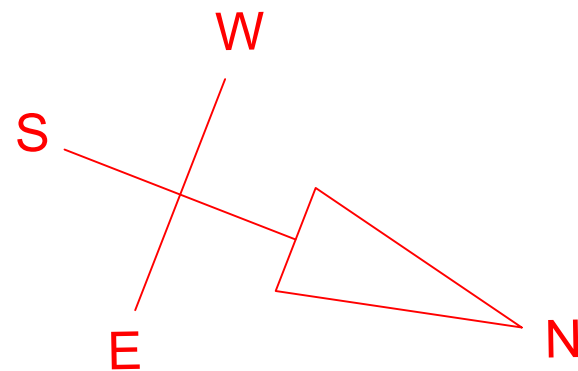


1st Floor Entry

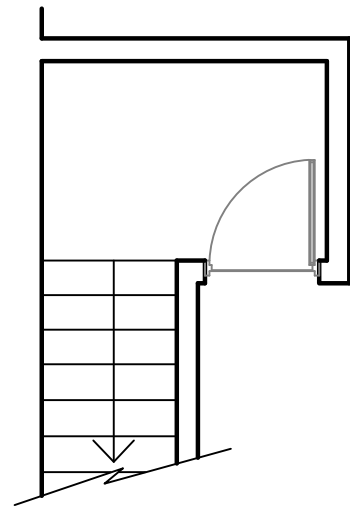

Existing
2nd Floor
57m2 i.g.

NOTES

Rev	Description	Date
CLIENT Christian Cole		
PROJECT 45 Victoria Road N4 3SJ		
TITLE Existing Layout		
DRAWN FH	CHECKED	APPROVED
DATE May 2023	SCALE 1 : 50 @ A3	
PLANNING		
DRAW. NO. 2023-00-01		REV -