
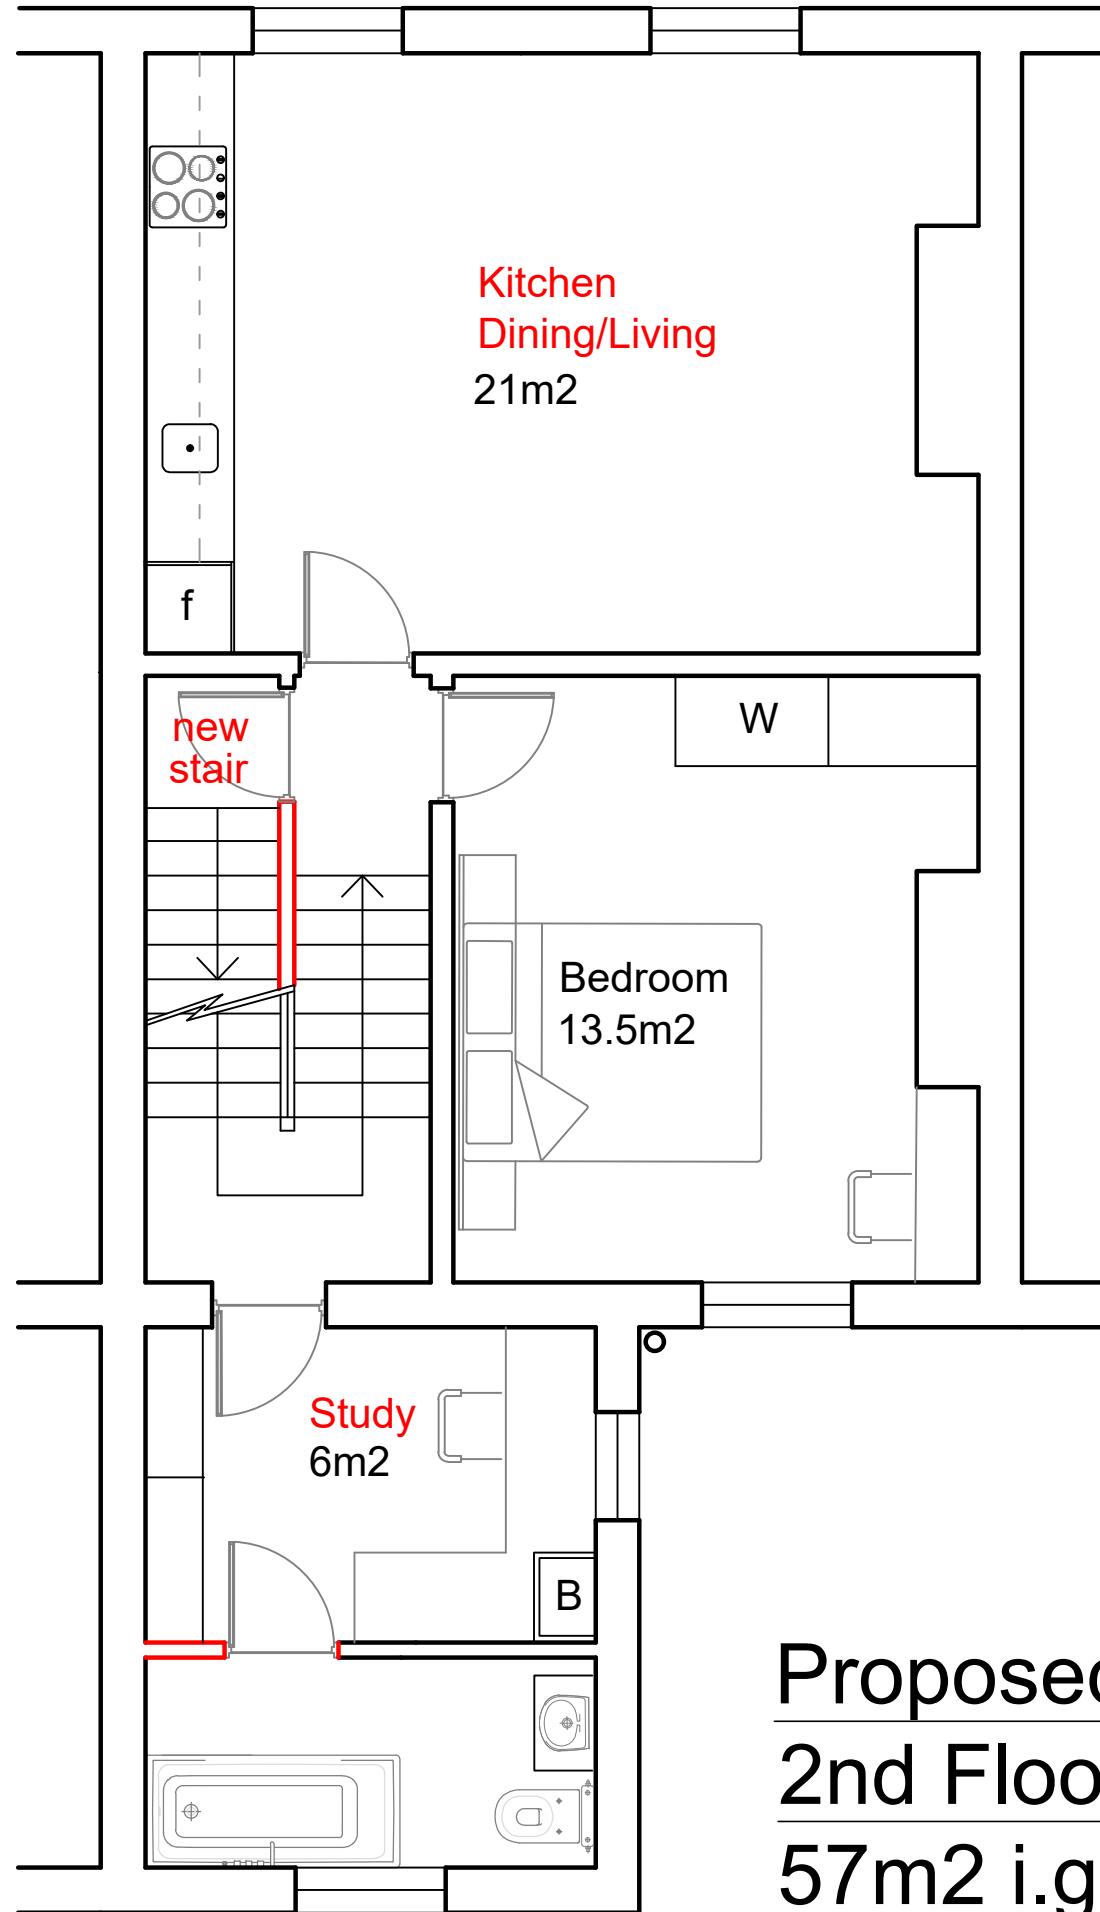
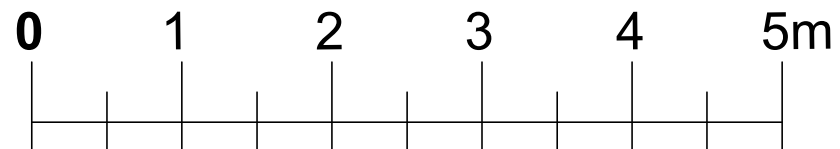
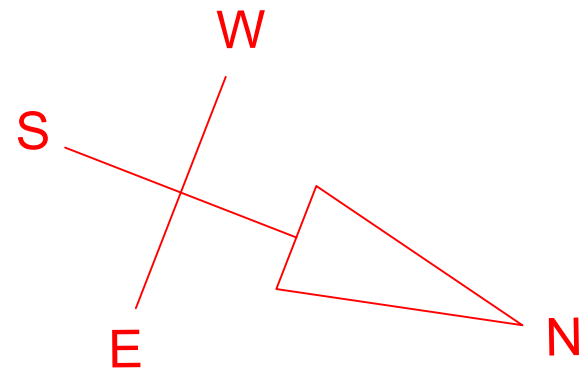


1st Floor
Entry

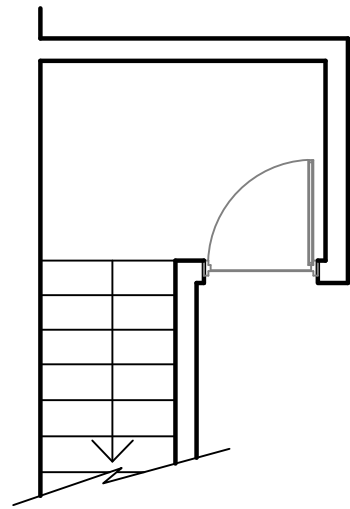

Proposed
2nd Floor
57m2 i.g.

NOTES

Rev	Description	Date
CLIENT		
Christian Cole		
PROJECT		
45 Victoria Road N4 3SJ		
TITLE		
Proposed Layout		
DRAWN	CHECKED	APPROVED
FH		
DATE	SCALE	
May 2023	1 : 50 @ A3	
PLANNING		
DRAW. NO.	REV	
2023-01-01	-	