


Existing Section

2nd FLOOR

1st FLOOR

Ground Floor

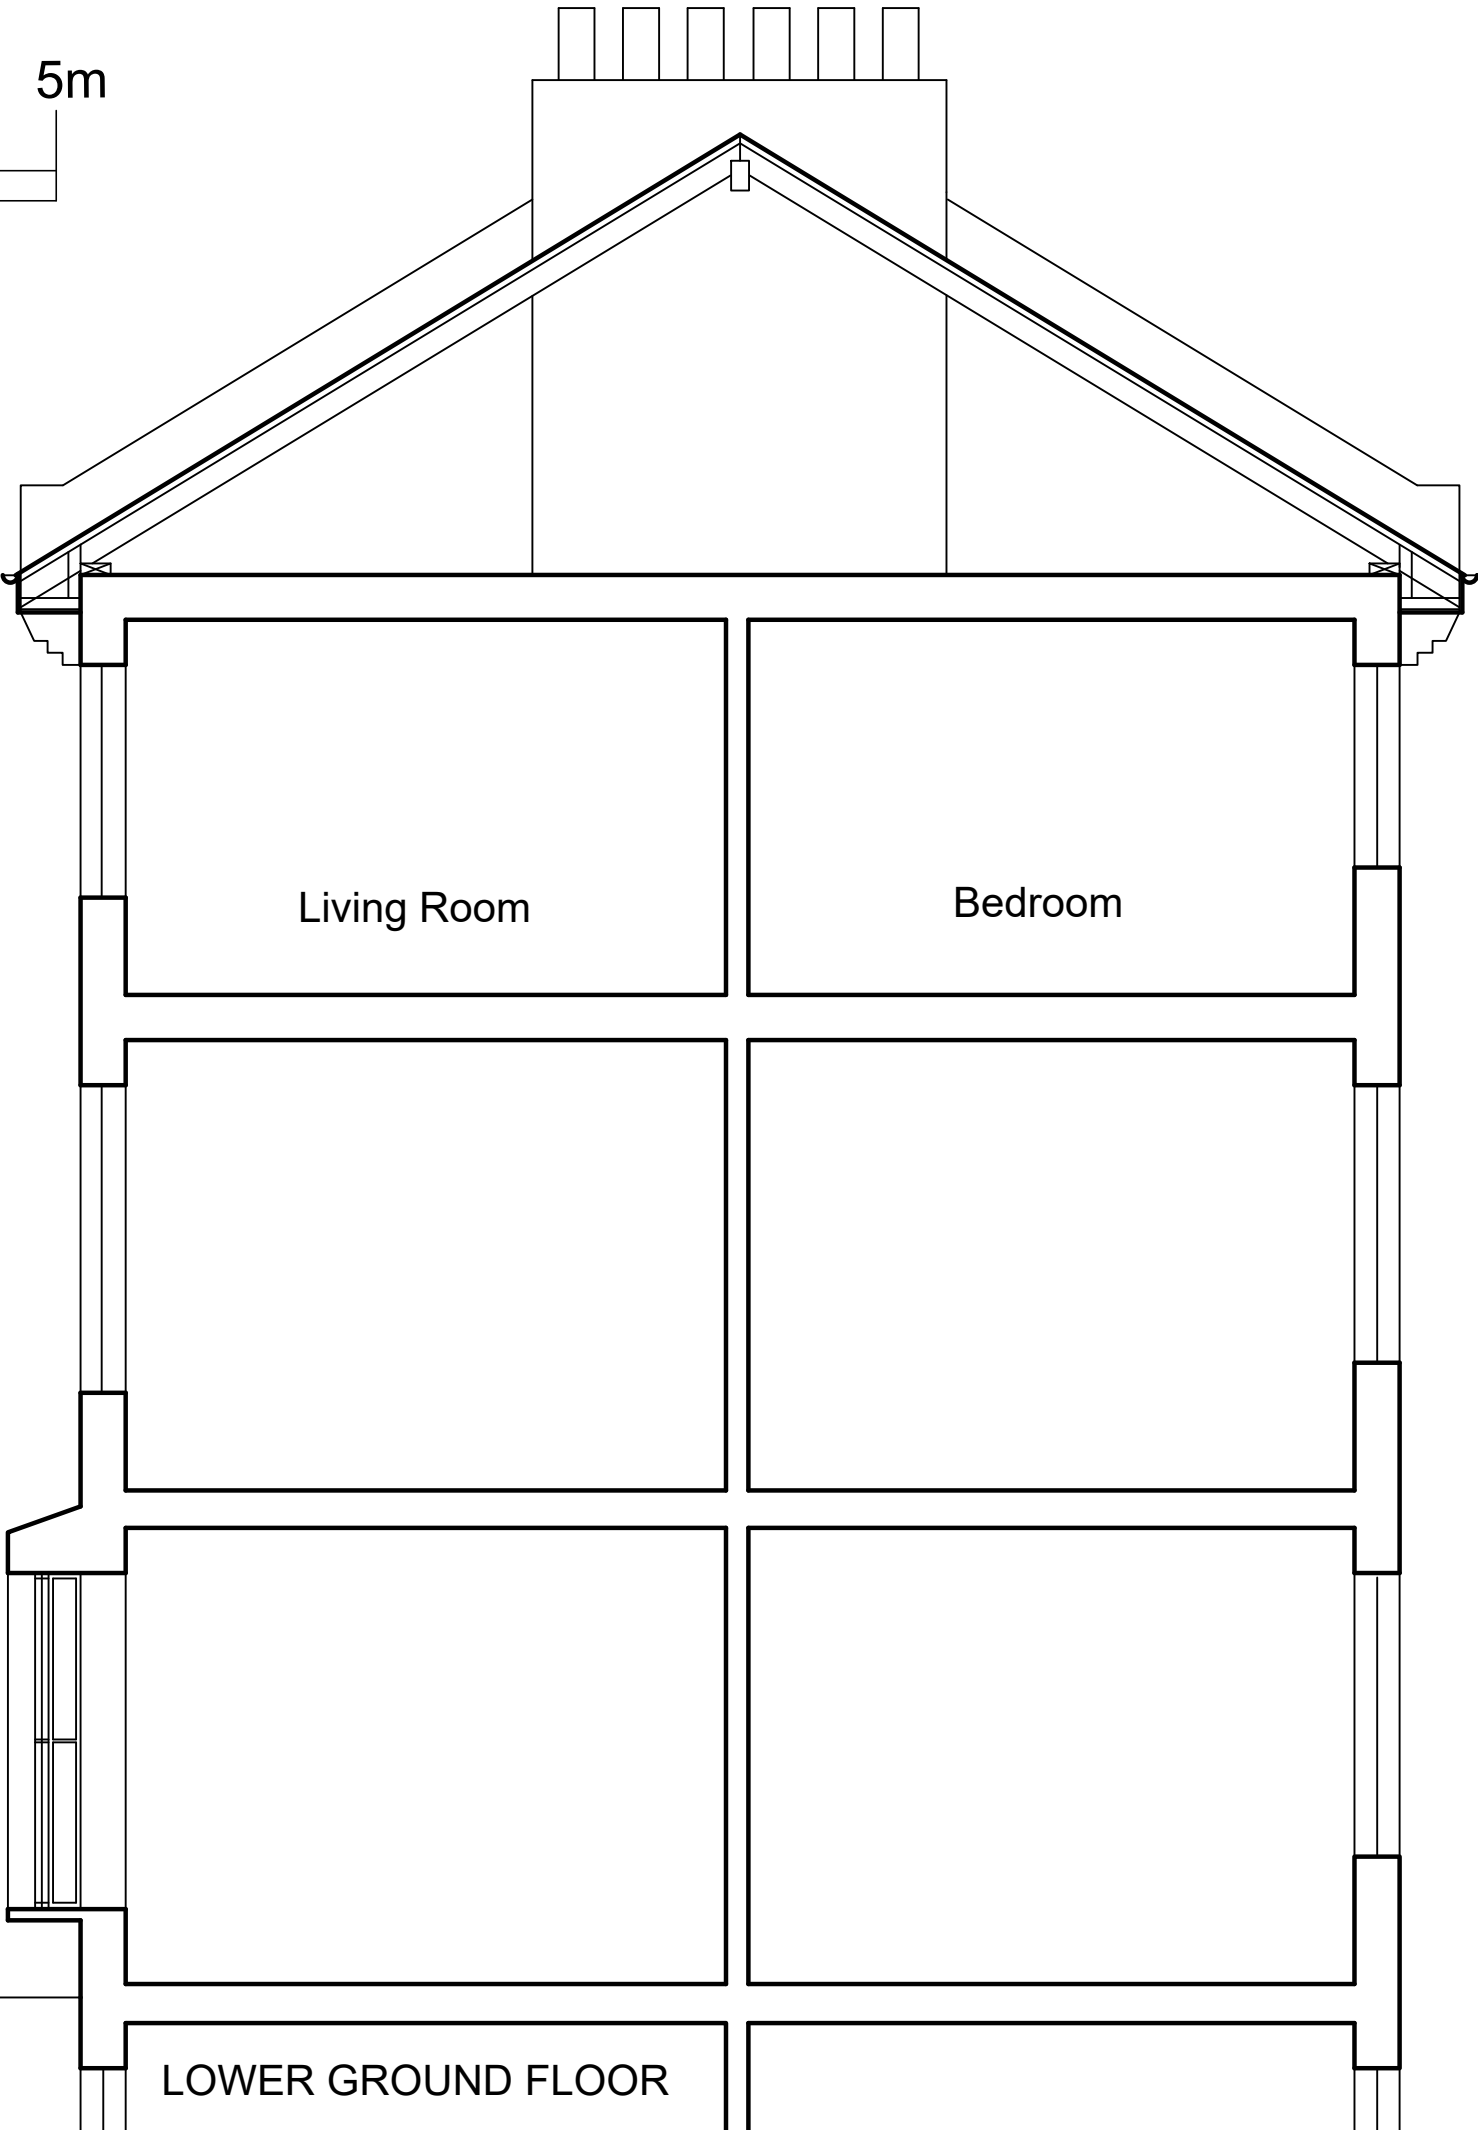

NOTES

Rev	Description	Date
CLIENT		
Christian Cole		
PROJECT		
45 Victoria Road N4 3SJ		
TITLE		
Existing Section		
DRAWN	CHECKED	APPROVED
FH		
DATE	SCALE	
May 2023	1 : 50 @ A3	
PLANNING		
DRAW. NO.	REV	
2023-00-03	-	