
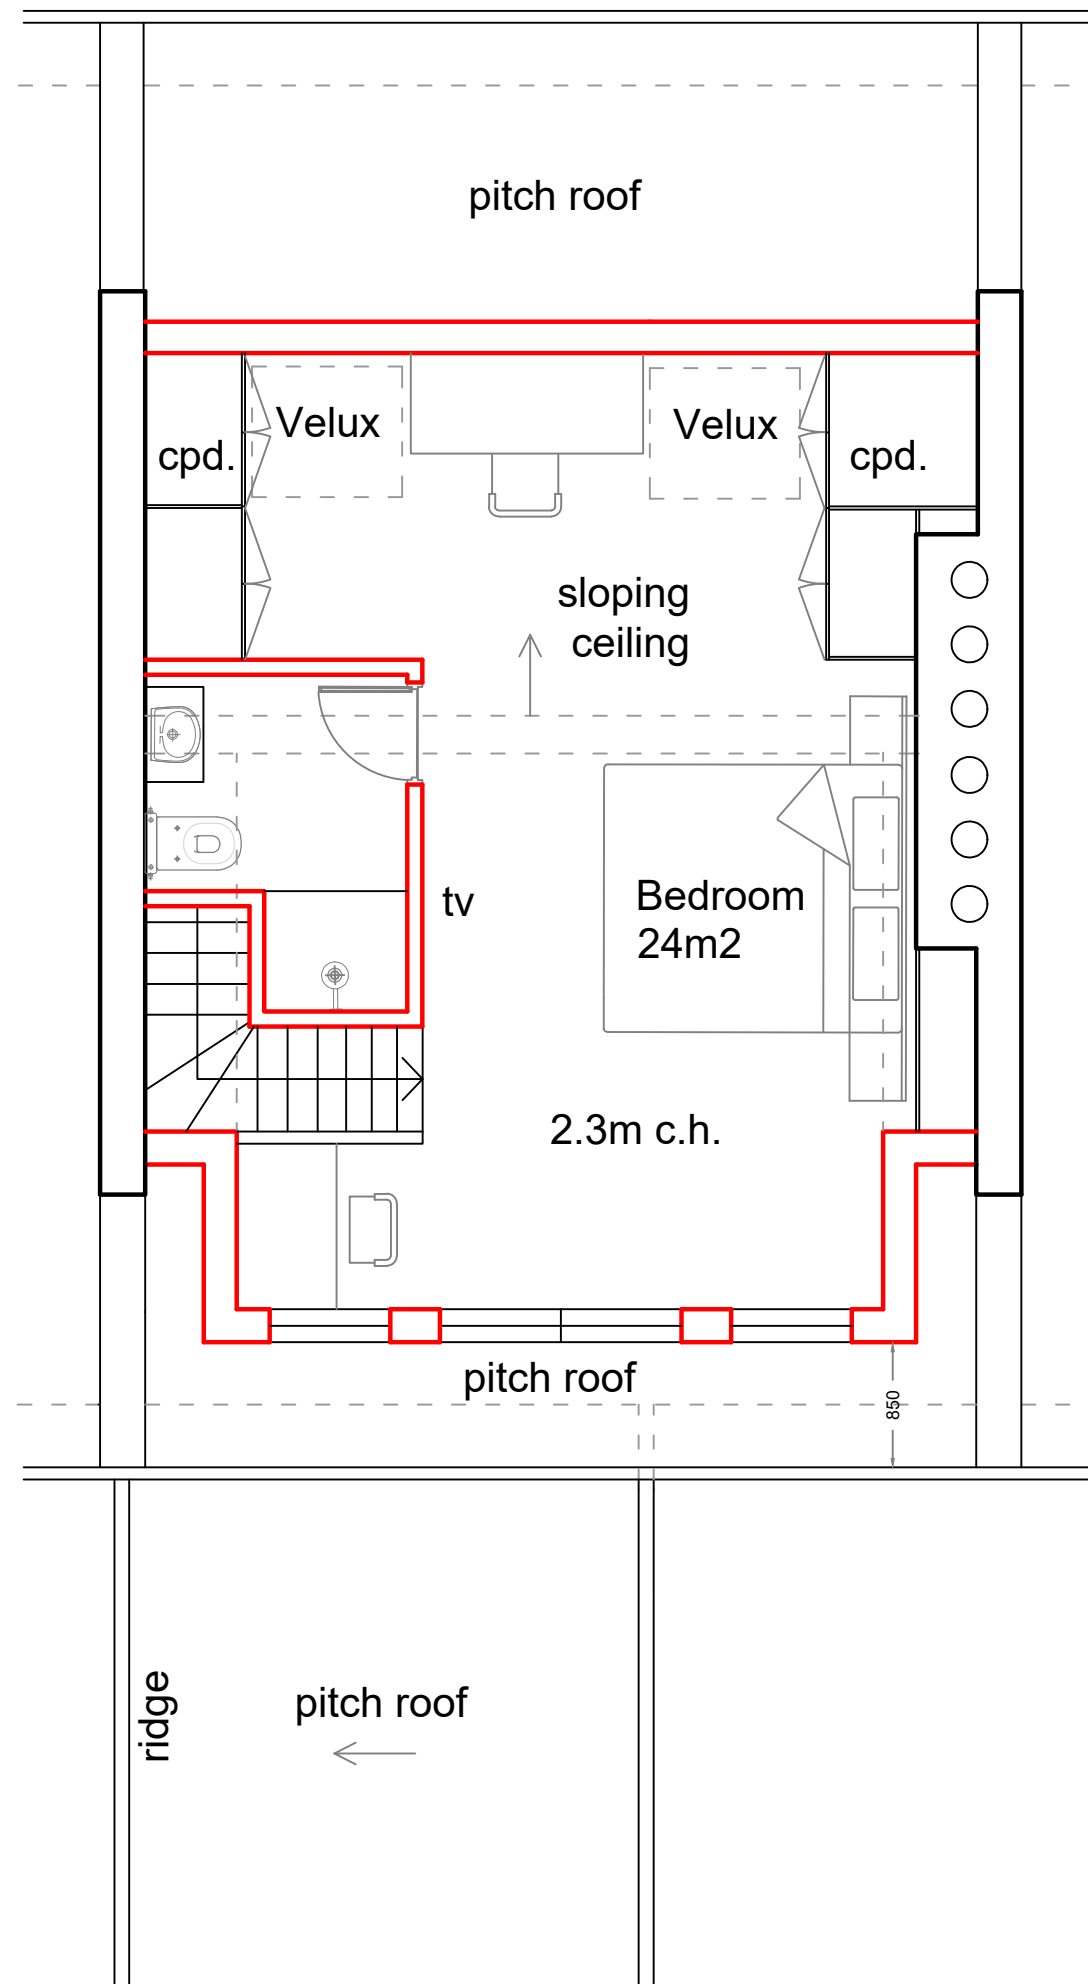


new 3rd FLOOR

Proposed
Roof Extension
28m² i.g.

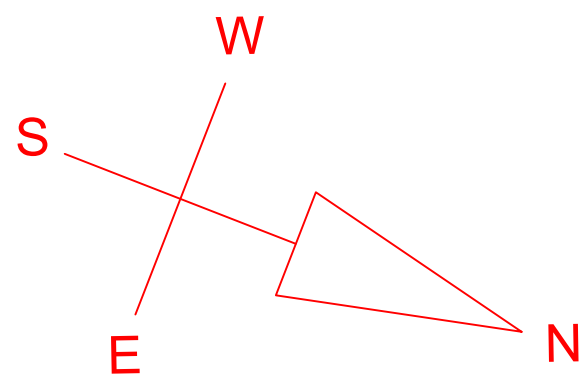

NOTES

Rev	Description	Date

CLIENT
Christian Cole

PROJECT
45 Victoria Road N4 3SJ

TITLE
Proposed Roof Extension

DRAWN FH	CHECKED	APPROVED
-------------	---------	----------

DATE May 2023	SCALE 1 : 50 @ A3
------------------	----------------------

PLANNING

DRAW. NO. 2023-01-02	REV -
-------------------------	----------