




1 PROPOSED - FRONT
Scale 1:50

TYPE

www.typestudio.co.uk

contact@typestudio.co.uk

This drawing is prepared solely for design and planning submission purposes. It is not intended or suitable for either Building Regulations or Construction purposes and should not be used for such.

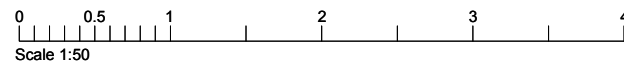

Revision	Date	Description
-	07/06/23	ISSUED FOR PLANNING - NOT FOR CONSTRUCTION

Drawn	Checked
OR	MC



Project
24 Curzon Road, London, N10 2RA

Drawing Number
098.200

Rev.
-

Drawing Title
Proposed Elevation - Front

Status
Planning

Scale
1:50@A3