


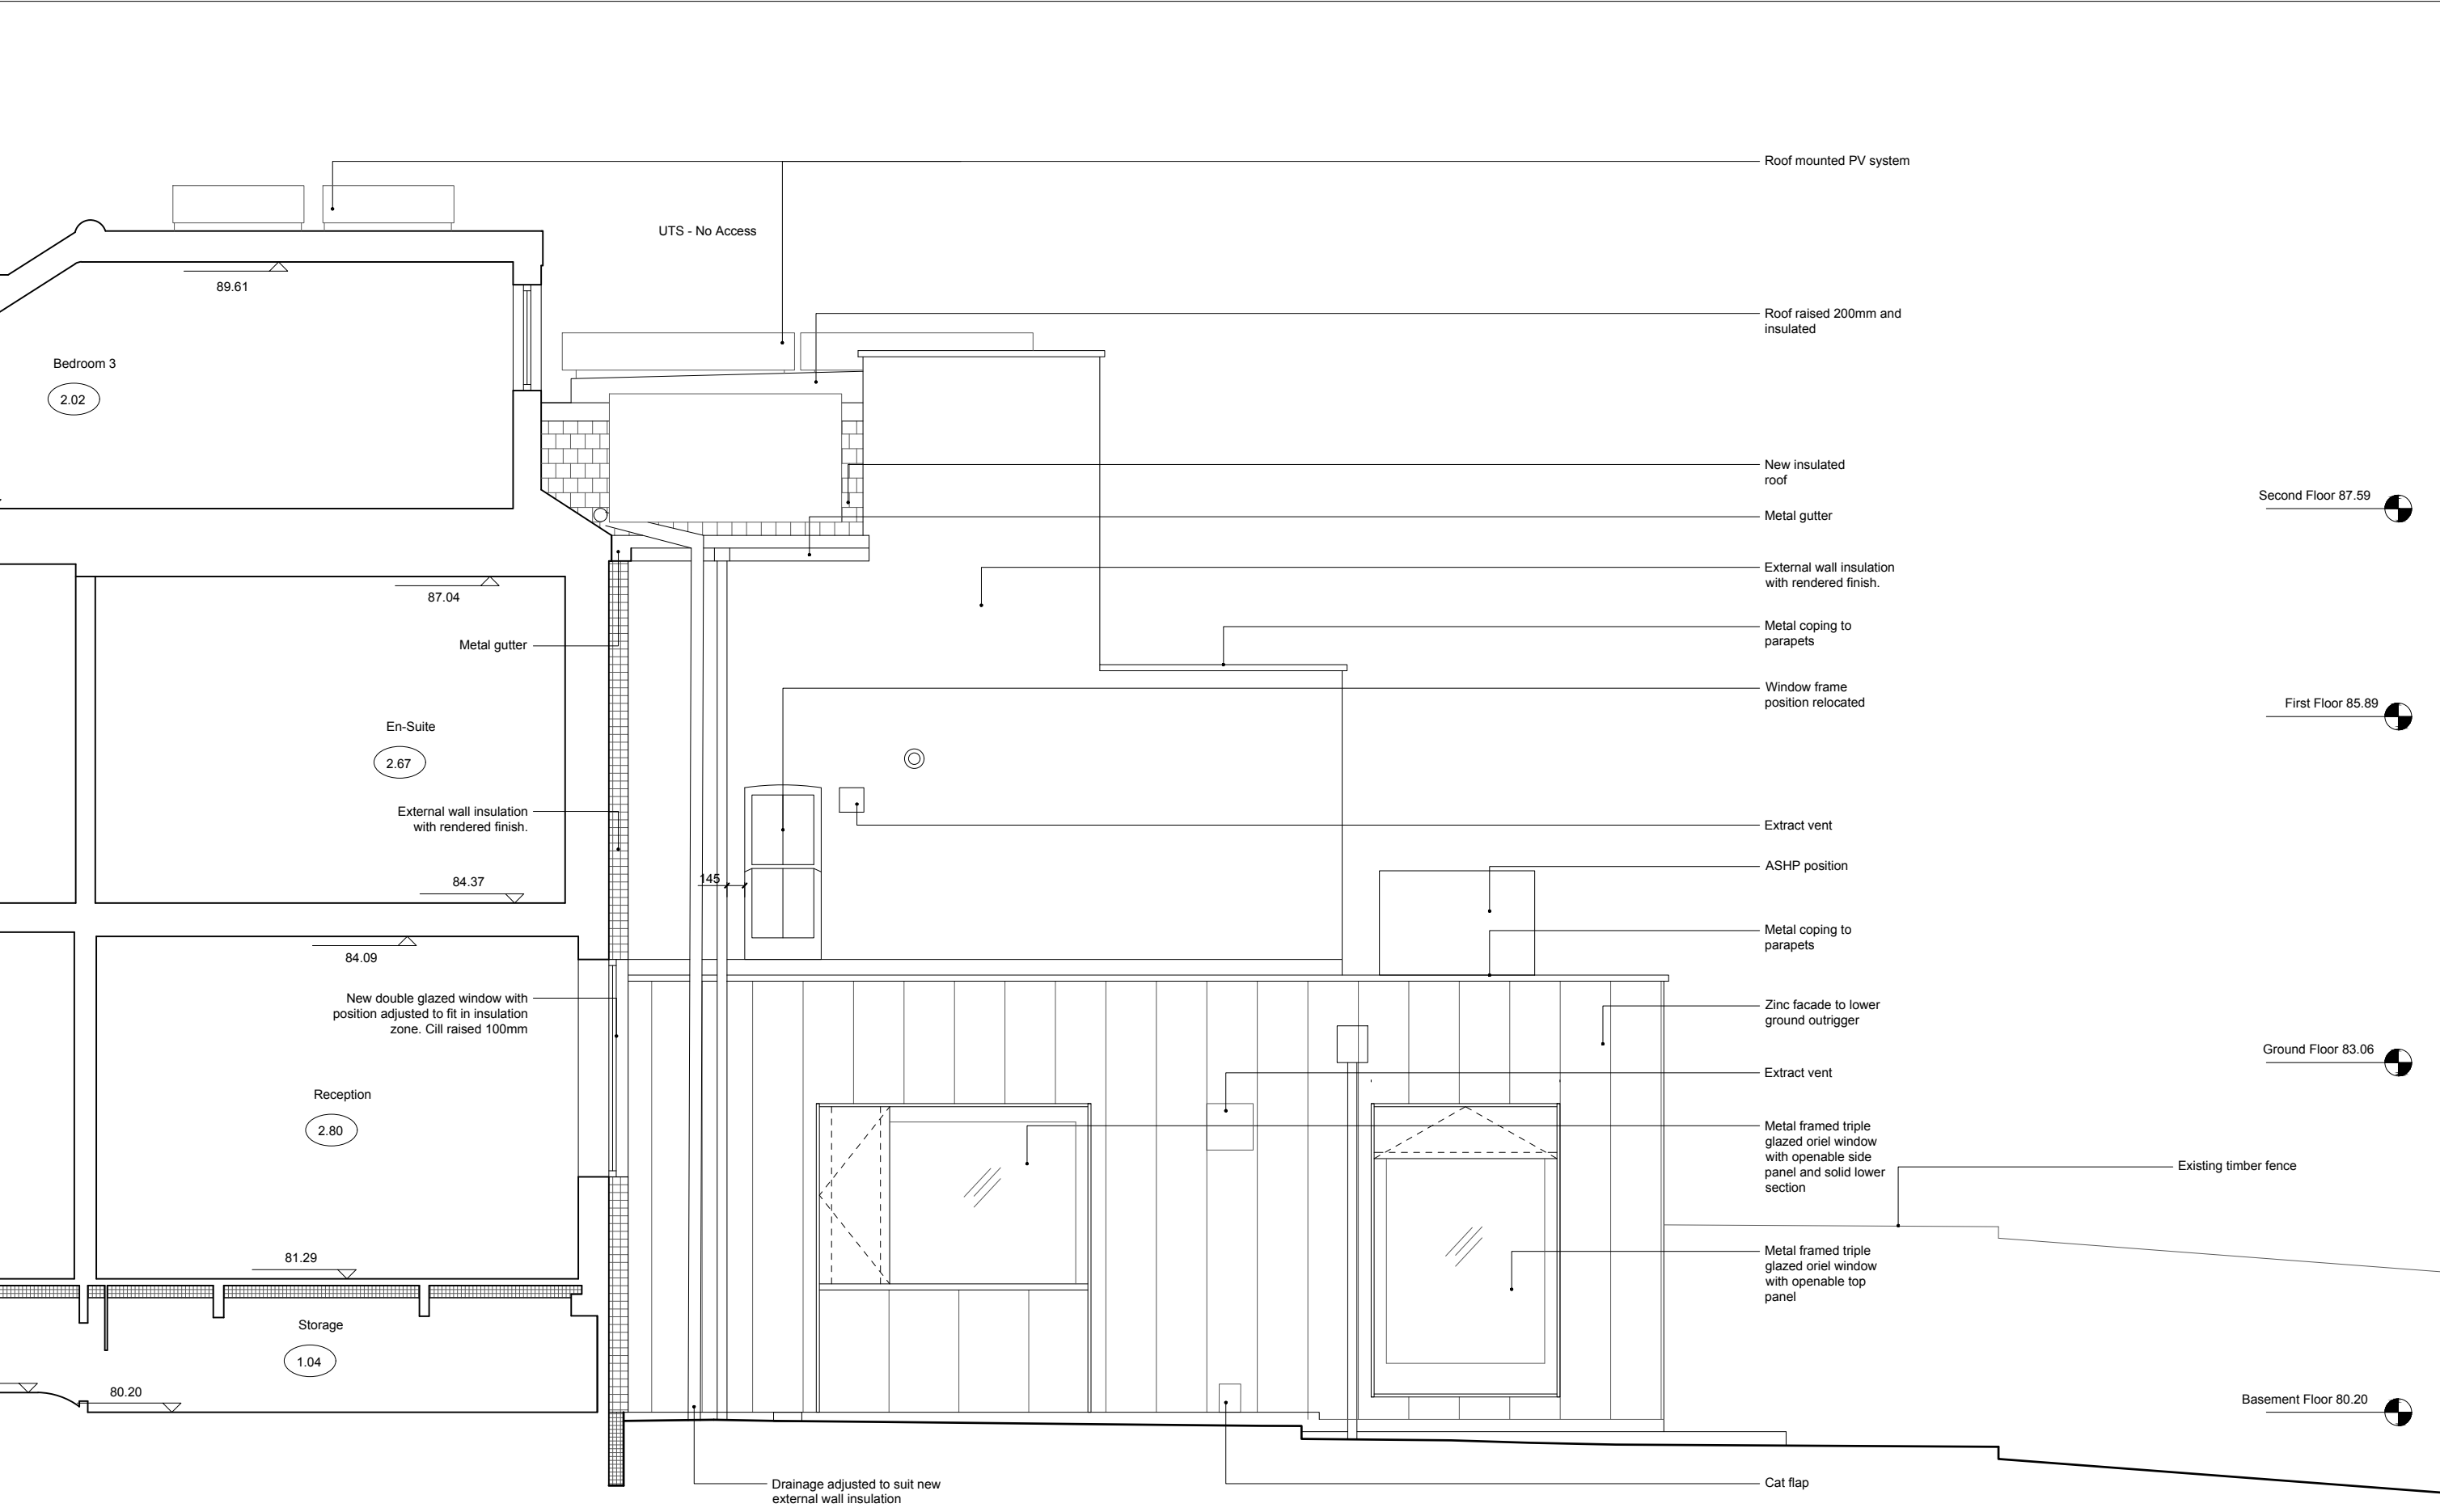

1 PROPOSED - SECTION A-A  
Scale 1:50