


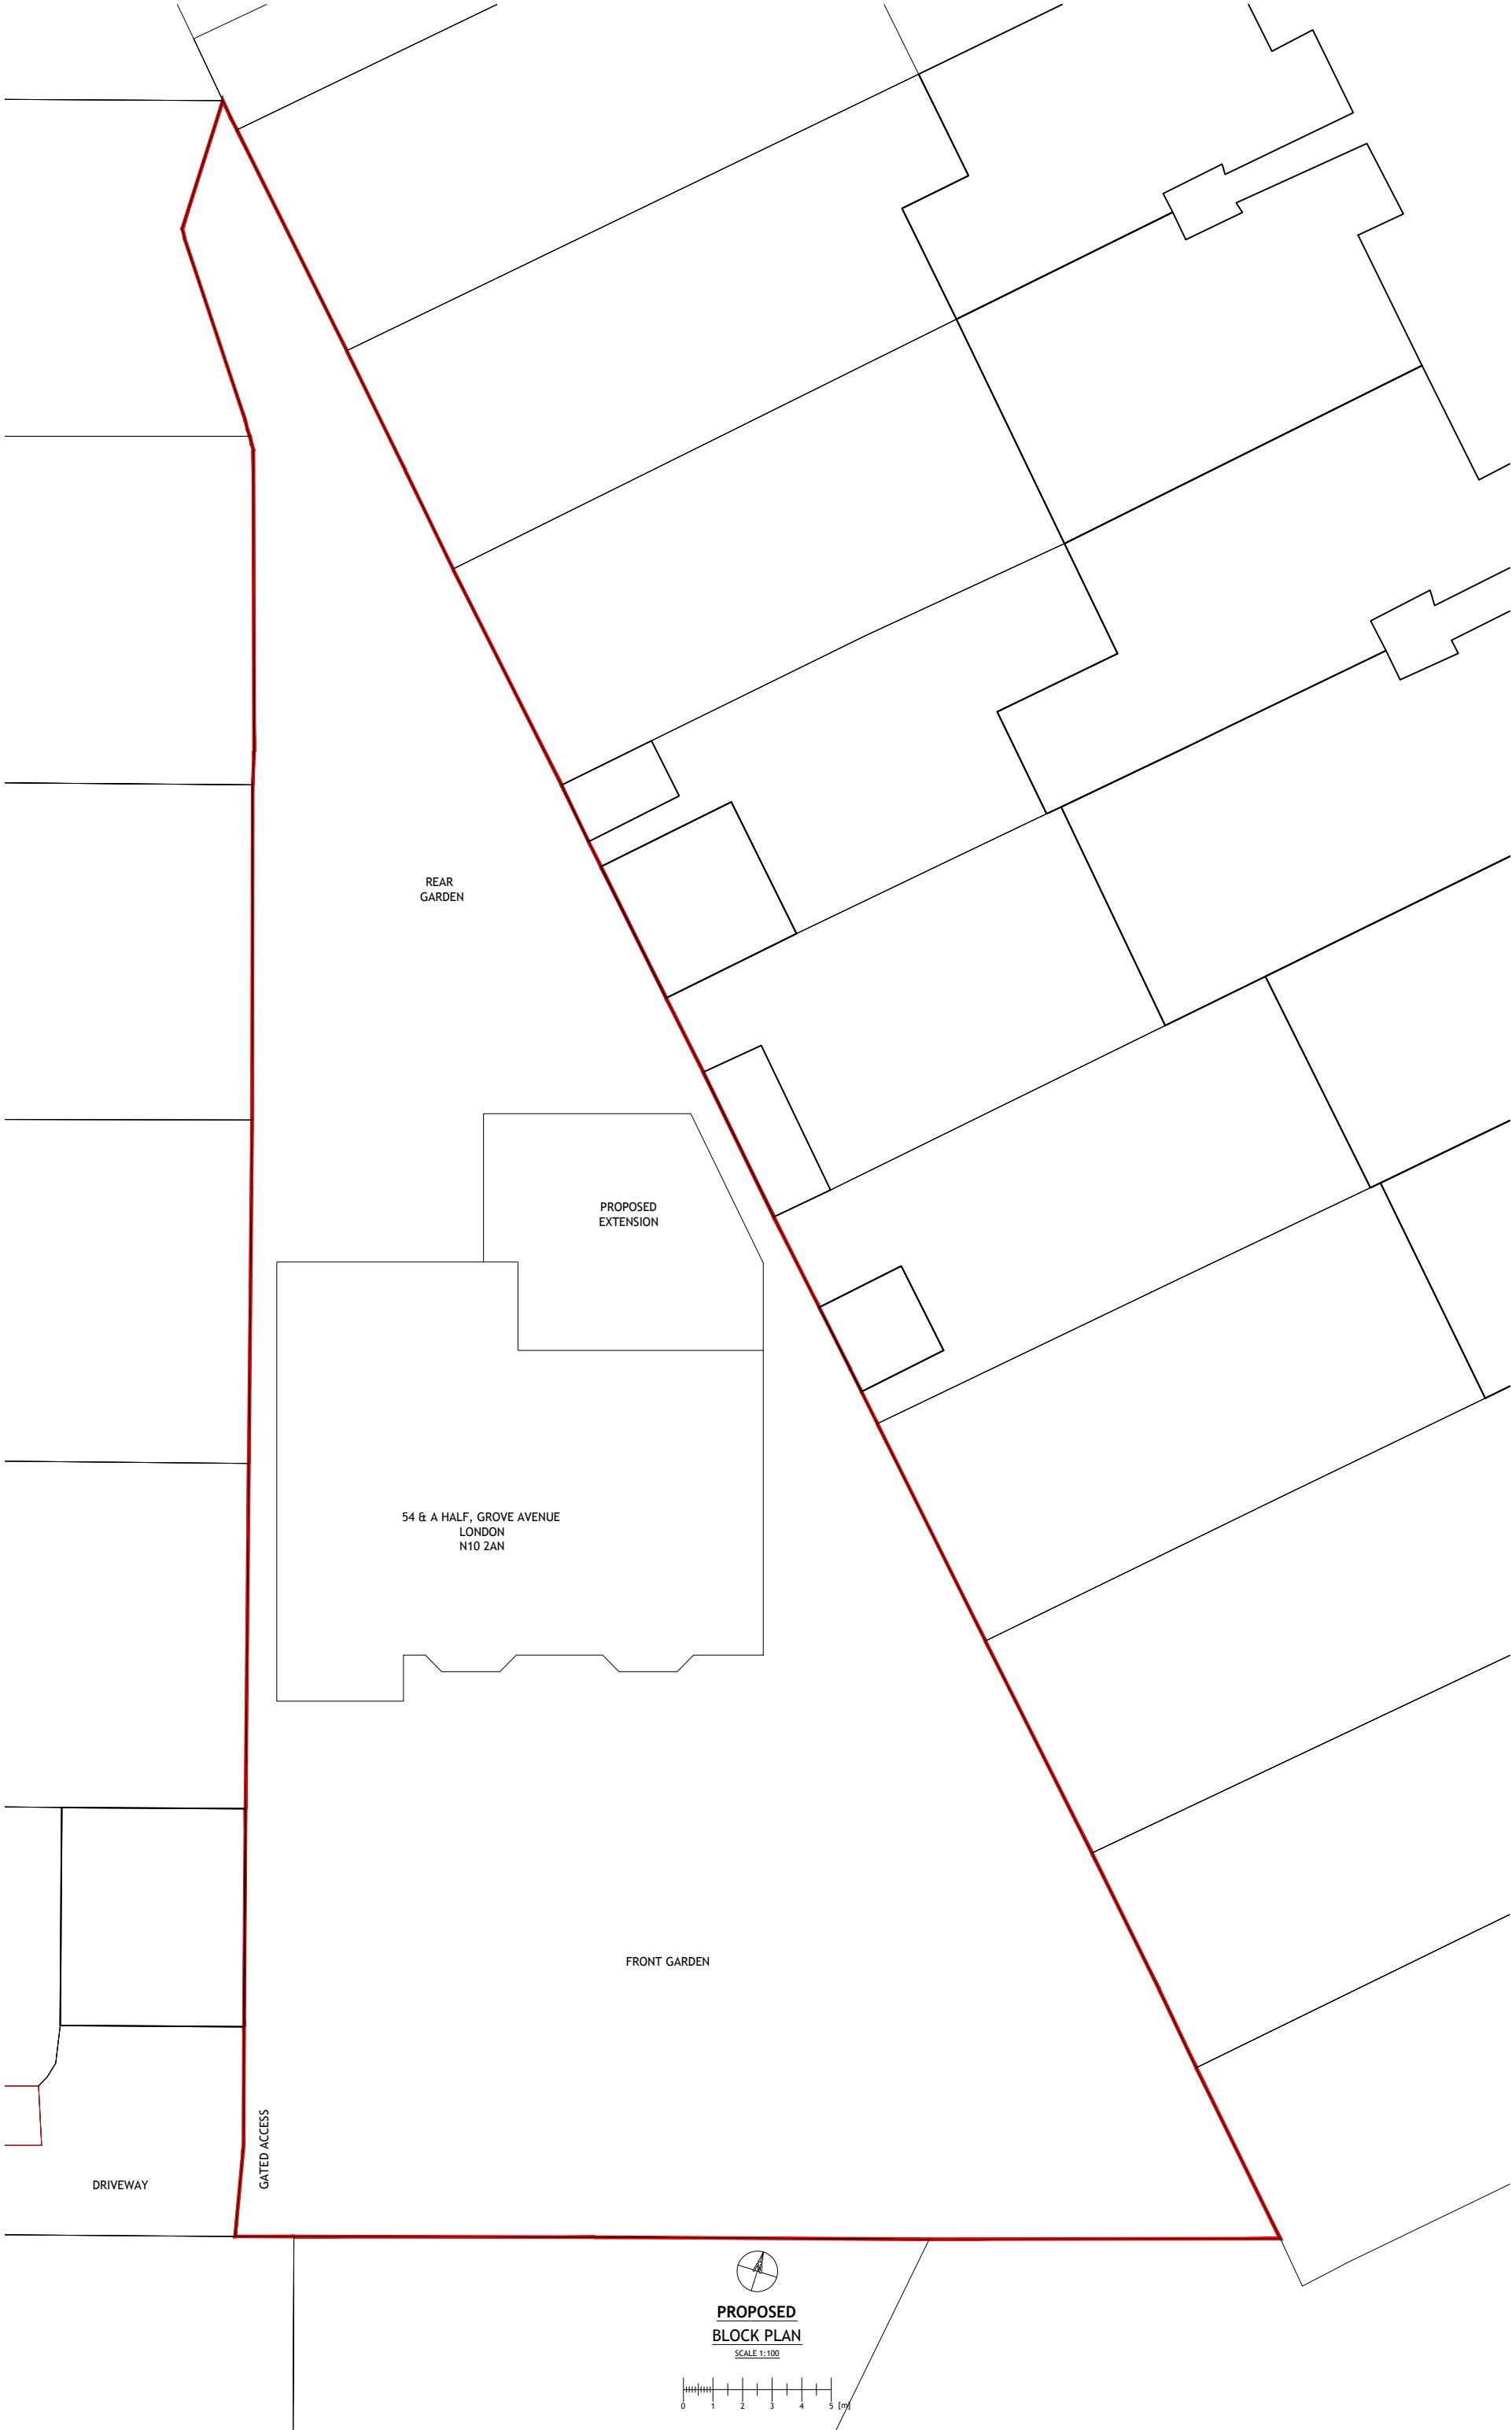

NO.	DR.	INFO
DATE		
REVISION		
PROJECT		
54 & A HALF, GROVE AVENUE LONDON N10 2AN		
CLIENT		
DAVID TALHA 54 & A HALF, GROVE AVENUE LONDON, N10 2AN		
DRAWING TITLE		
BLOCK PLAN		

SCALE	1:100	1:200
SIZE	A1	A3
JOB NO.	202133	
STAGE	PLANNING	
DWG NO.	202133.P.3011	
REVISION	0	
DATE	02 AUGUST 2021	
DRAWN	NL	
CHECKED	MM	

COPYRIGHT © LAF Architects Ltd
THIS DRAWING WHICH IS THE PROPERTY
OF LAF Architects Ltd IS THE SUBJECT
OF INTELLECTUAL PROPERTY RIGHTS
INCLUDING COPYRIGHT AND DESIGN RIGHTS
AND SHALL NOT BE REPRODUCED, LOANED,
COPIED OR SUBMITTED TO ANY OTHER PARTY

LAF Architects Ltd

1, MANOR DRIVE · LONDON · N20 0DZ
ph. 020 8361 1619 · mob. 078 2583 4596
practices@laf-architects.co.uk
LIMITED COMPANY NO 11895527
REGISTERED IN ENGLAND & WALES

LAF