

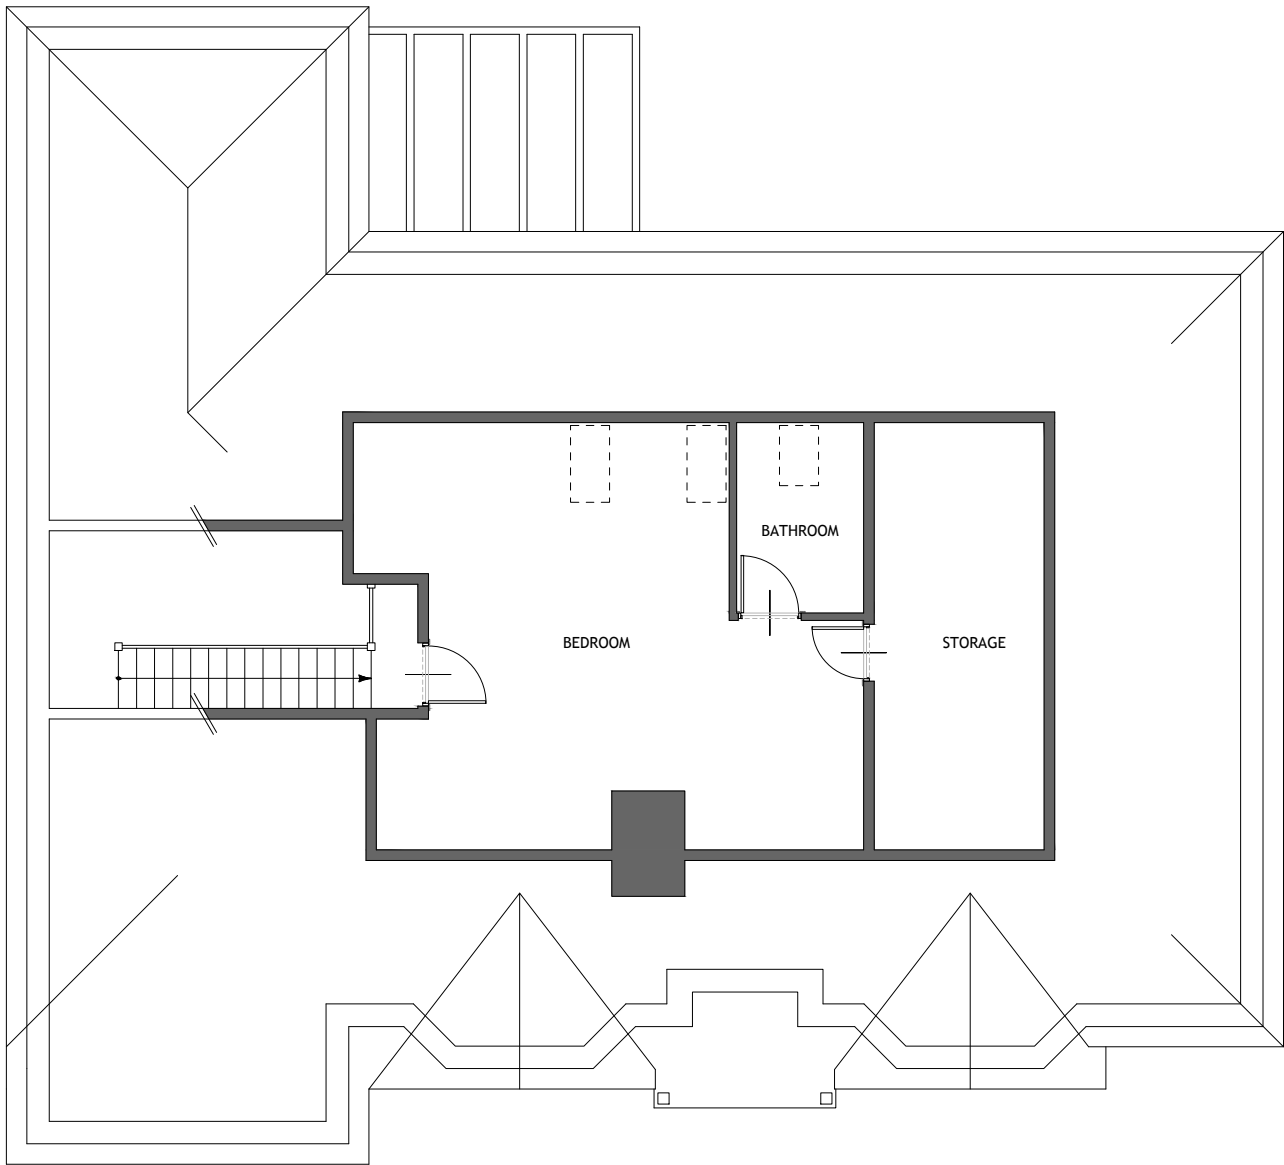


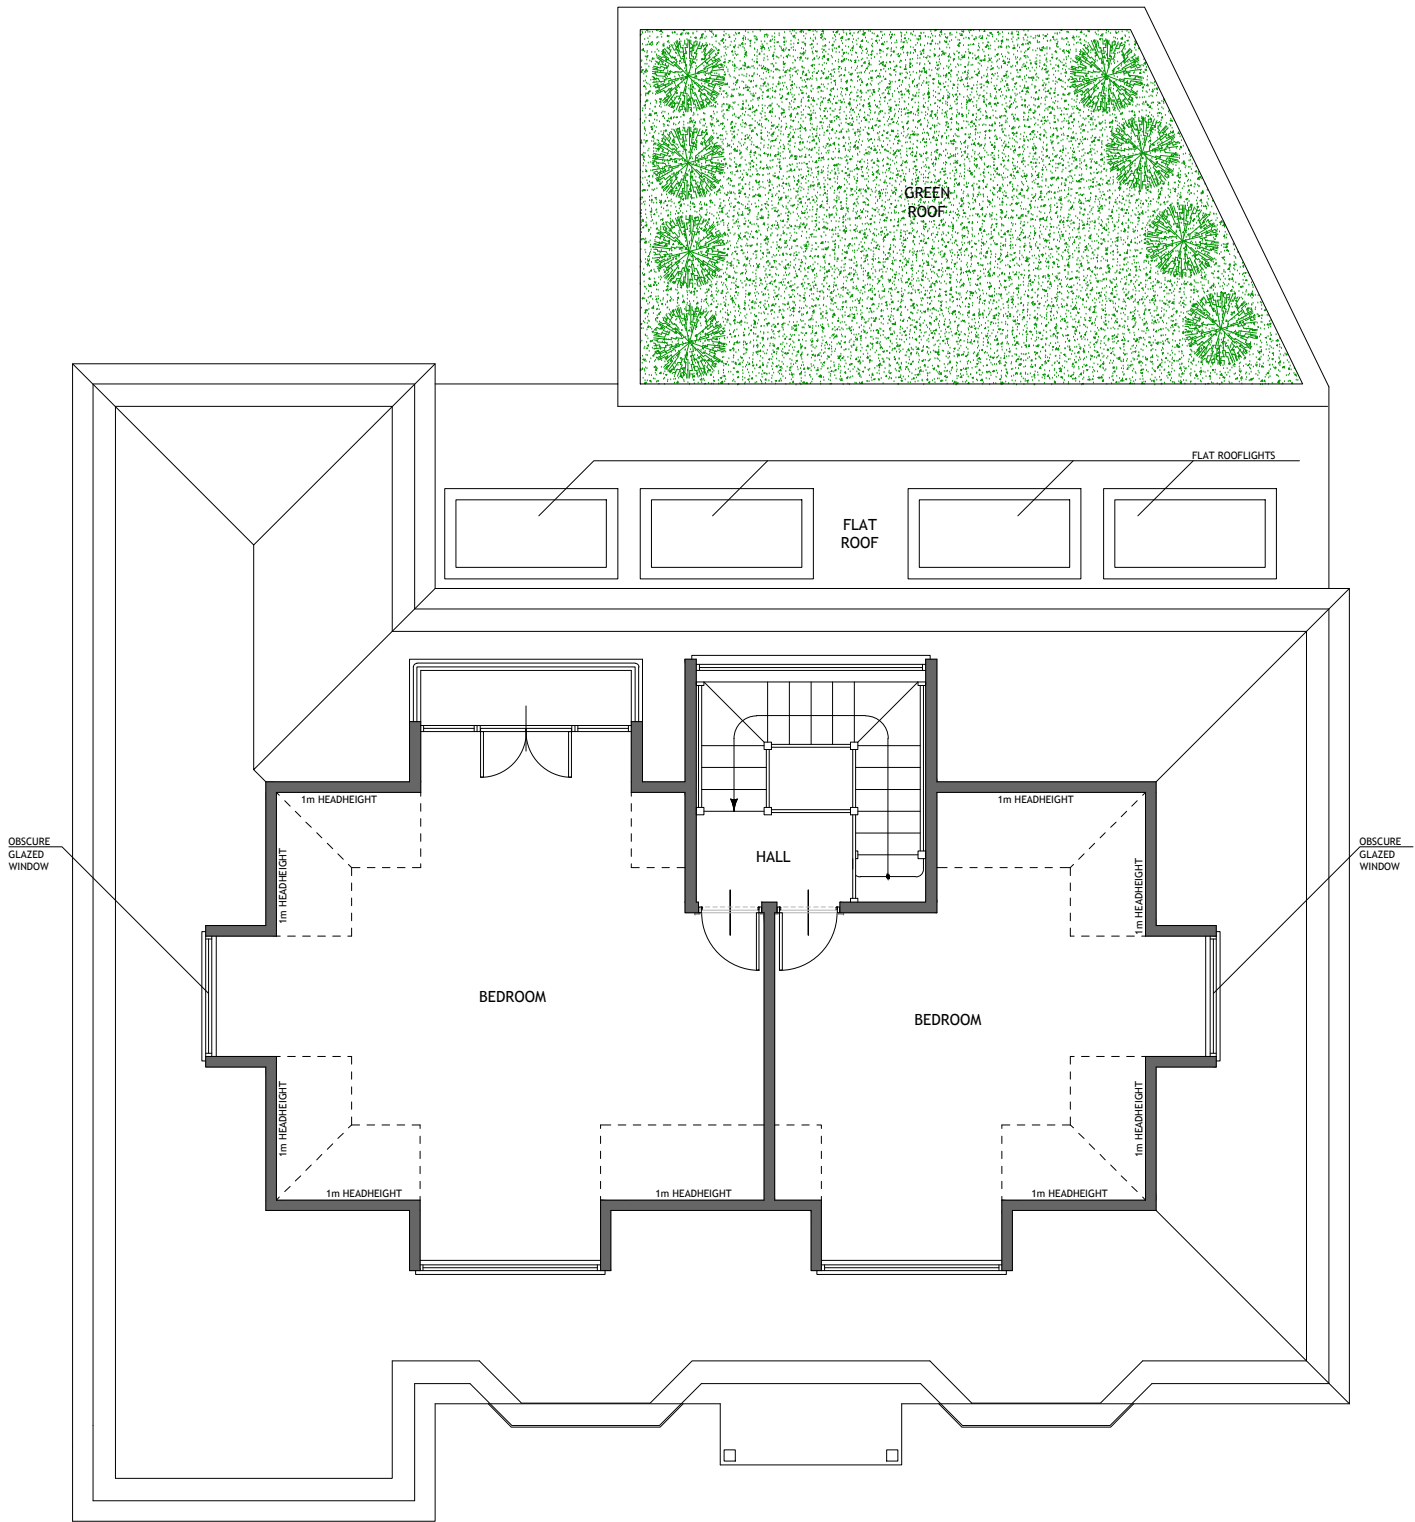


EXISTING
LOFT PLAN

SCALE 1:50

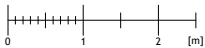

PROPOSED
LOFT PLAN

SCALE 1:50

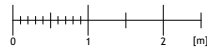

NO. DR. INFO

DATE

REVISION

PROJECT

54 & A HALF, GROVE AVENUE

LONDON

N10 2AN

CLIENT

DAVID TALHA

54 & A HALF, GROVE AVENUE

LONDON, N10 2AN

DRAWING TITLE

EXISTING

PROPOSED

LOFT PLANS

SCALE

1:50

1:100

SIZE

A1

A3

JOB NO.

202133

STAGE

PLANNING

DWG NO.

202133.P.3102

REVISION

0

DATE

02 AUGUST 2021

DRAWN

NL

CHECKED

MM

COPYRIGHT © LAF Architects Ltd

THIS DRAWING WHICH IS THE PROPERTY

OF LAF Architects Ltd IS THE SUBJECT

OF INTELLECTUAL PROPERTY RIGHTS

INCLUDING COPYRIGHT AND DESIGN RIGHTS

AND SHALL NOT BE REPRODUCED, LOANED,

COPIED OR SUBMITTED TO ANY OTHER PARTY

LAF Architects Ltd

1, MANOR DRIVE, LONDON, N20 0JZ

ph. 020 8361 1619 mob. 078 2583 4596

practice@LAF-Architects.co.uk

LIMITED COMPANY NO 11895327

REGISTERED IN ENGLAND & WALES
