


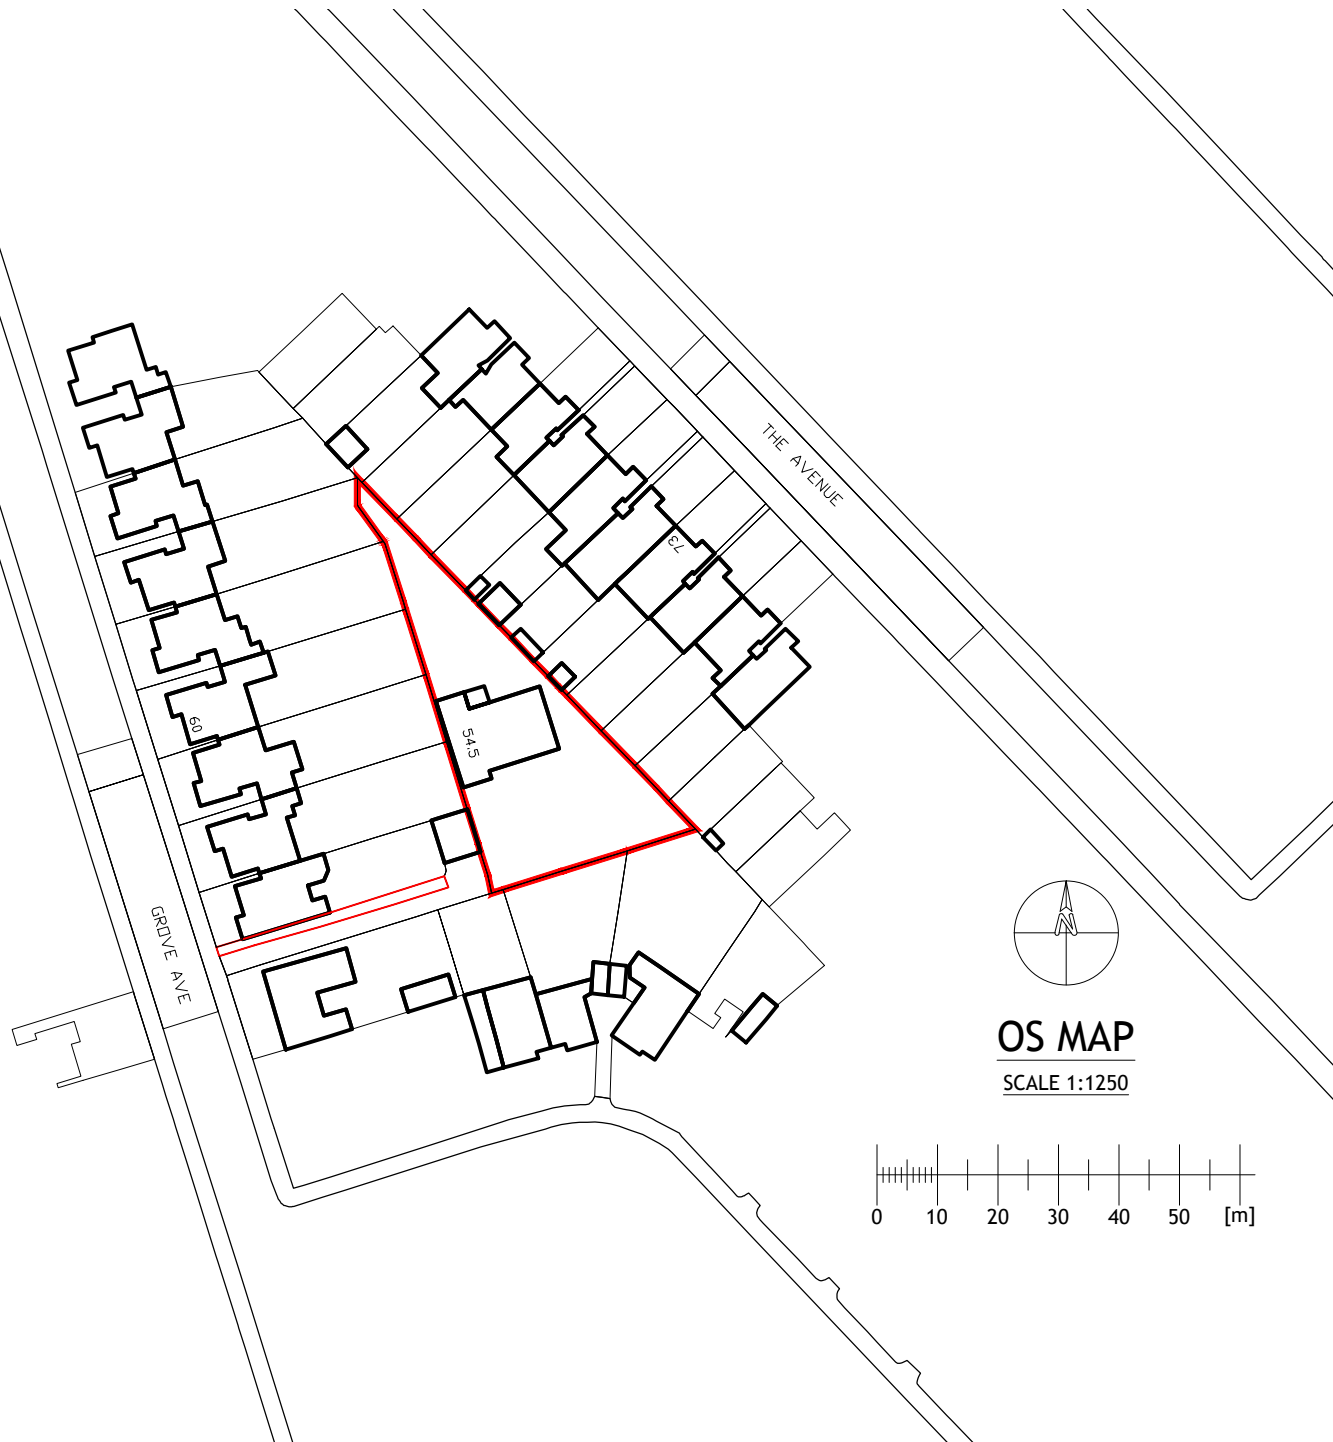

NO. DR. INFO
DATE

REVISION

PROJECT

54 & A HALF, GROVE AVENUE
LONDON
N10 2AN

CLIENT

DAVID TALHA
54 & A HALF, GROVE AVENUE
LONDON, N10 2AN

DRAWING TITLE

OS MAP

SCALE 1:1250

SIZE A4

JOB NO. 202133

STAGE PLANNING

DWG NO. 202133.P.3001

REVISION 0

DATE 02 AUGUST 2021

DRAWN NL

CHECKED MM

COPYRIGHT © LAF Architects Ltd
THIS DRAWING WHICH IS THE PROPERTY
OF LAF Architects Ltd IS THE SUBJECT
OF INTELLECTUAL PROPERTY RIGHTS
INCLUDING COPYRIGHT AND DESIGN RIGHTS
AND SHALL NOT BE REPRODUCED, LOANED,
COPIED OR SUBMITTED TO ANY OTHER PARTY

LAF Architects Ltd

1. MANOR DRIVE · LONDON · N20 0DZ
ph. 020 8361 1619 mob. 078 2583 4596
practice@LAF-Architects.co.uk
LIMITED COMPANY NO 11895527
REGISTERED IN ENGLAND & WALES

