


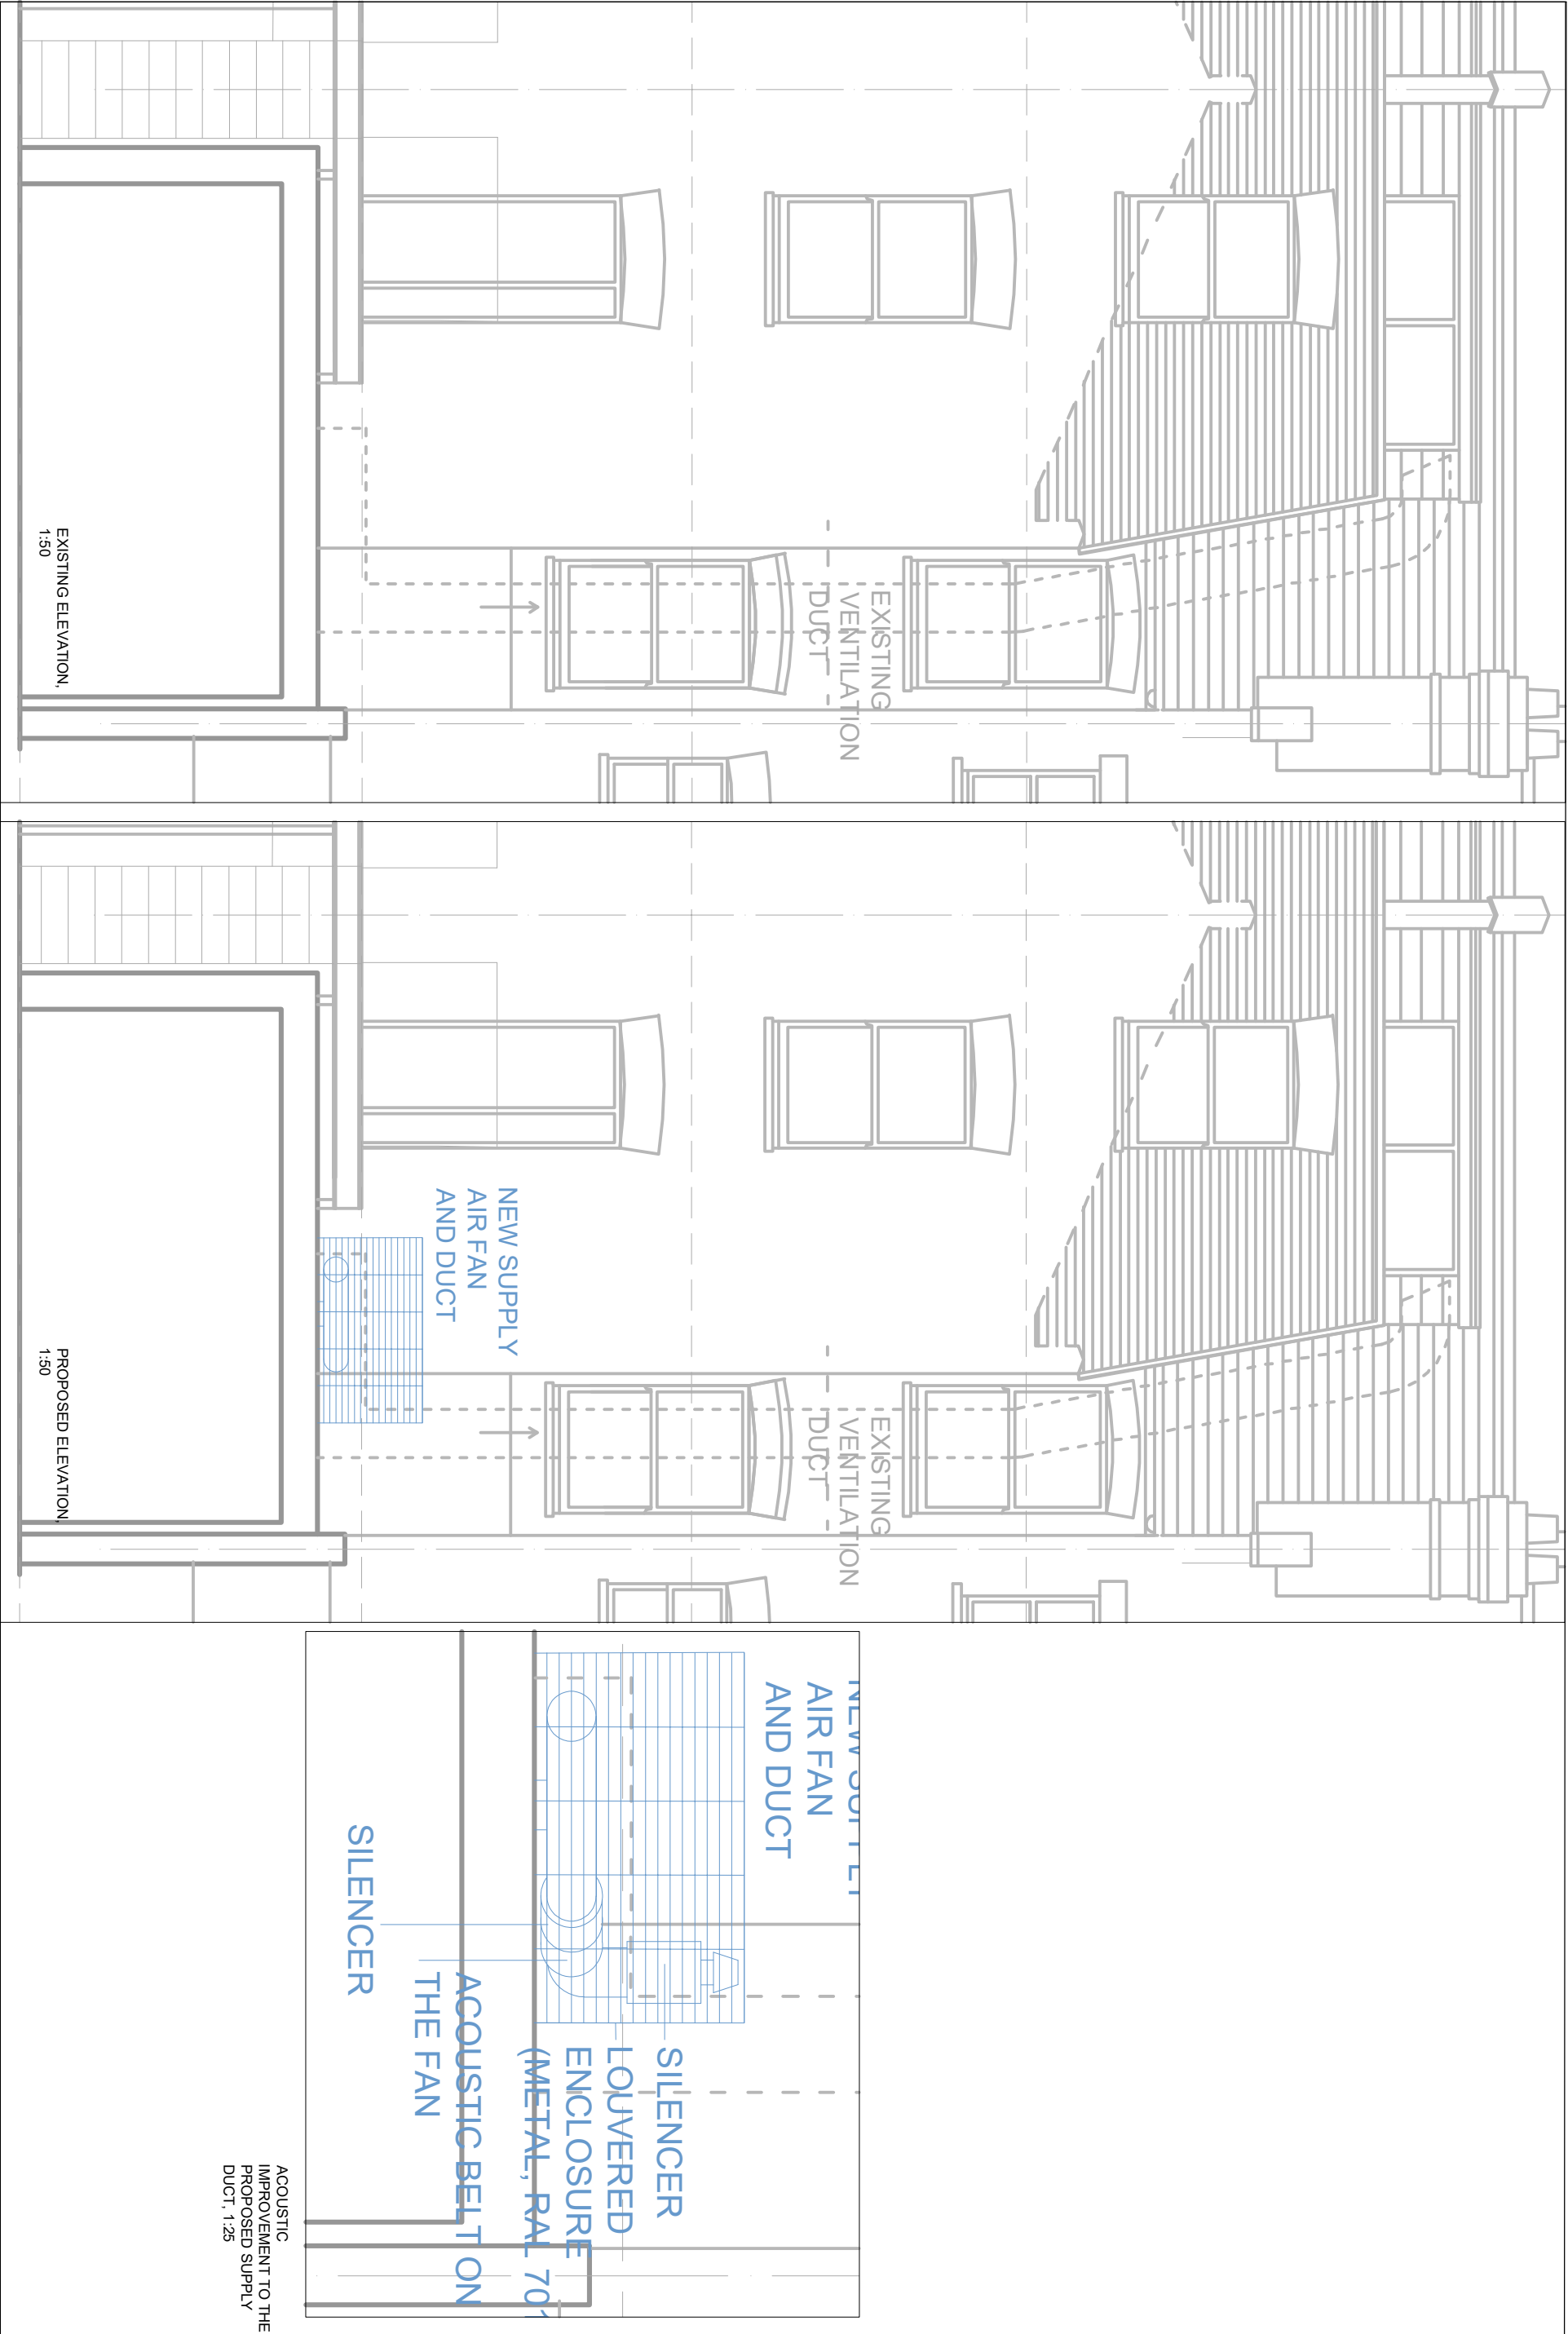

GENERAL NOTES

- To be read in conjunction with outline architectural specification
- Responsibility is not accepted for errors made by others in scaling from this drawing
- Figured dimensions **MUST** be checked on site by the contractor at the outset of work
- All work to be completed and approved immediately to the architect's contract
- Responsibility will not be accepted for work started before relevant statutory approvals are in place
- All work to be completed and approved immediately to the architect's contract
- Additional clarification is needed - ASK
- Architecture Shop retain copyright for their design work

REVISIONS

REVISION 02 - 20/03/2023; ADDITION OF THE LOUVERED ENCLOSURE

ARCHITECTURE SHOP		
AND	Dwg P_06	Rev 02
NOTED		

ARCHITECTURE SHOP

The Fisheries, 1 Mentmore Terrace, London, E8 3PN
e: hello@architecture-shop.co.uk
www.architecture-shop.co.uk