


0m 0.4m 0.8m 1.2m 1.6m 2m

VISUAL SCALE 1:20 @ A0

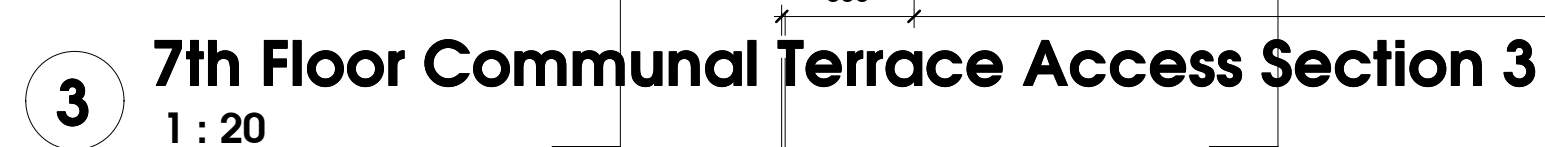

Construction

project number	drawing number	revision
4179	S280	C