


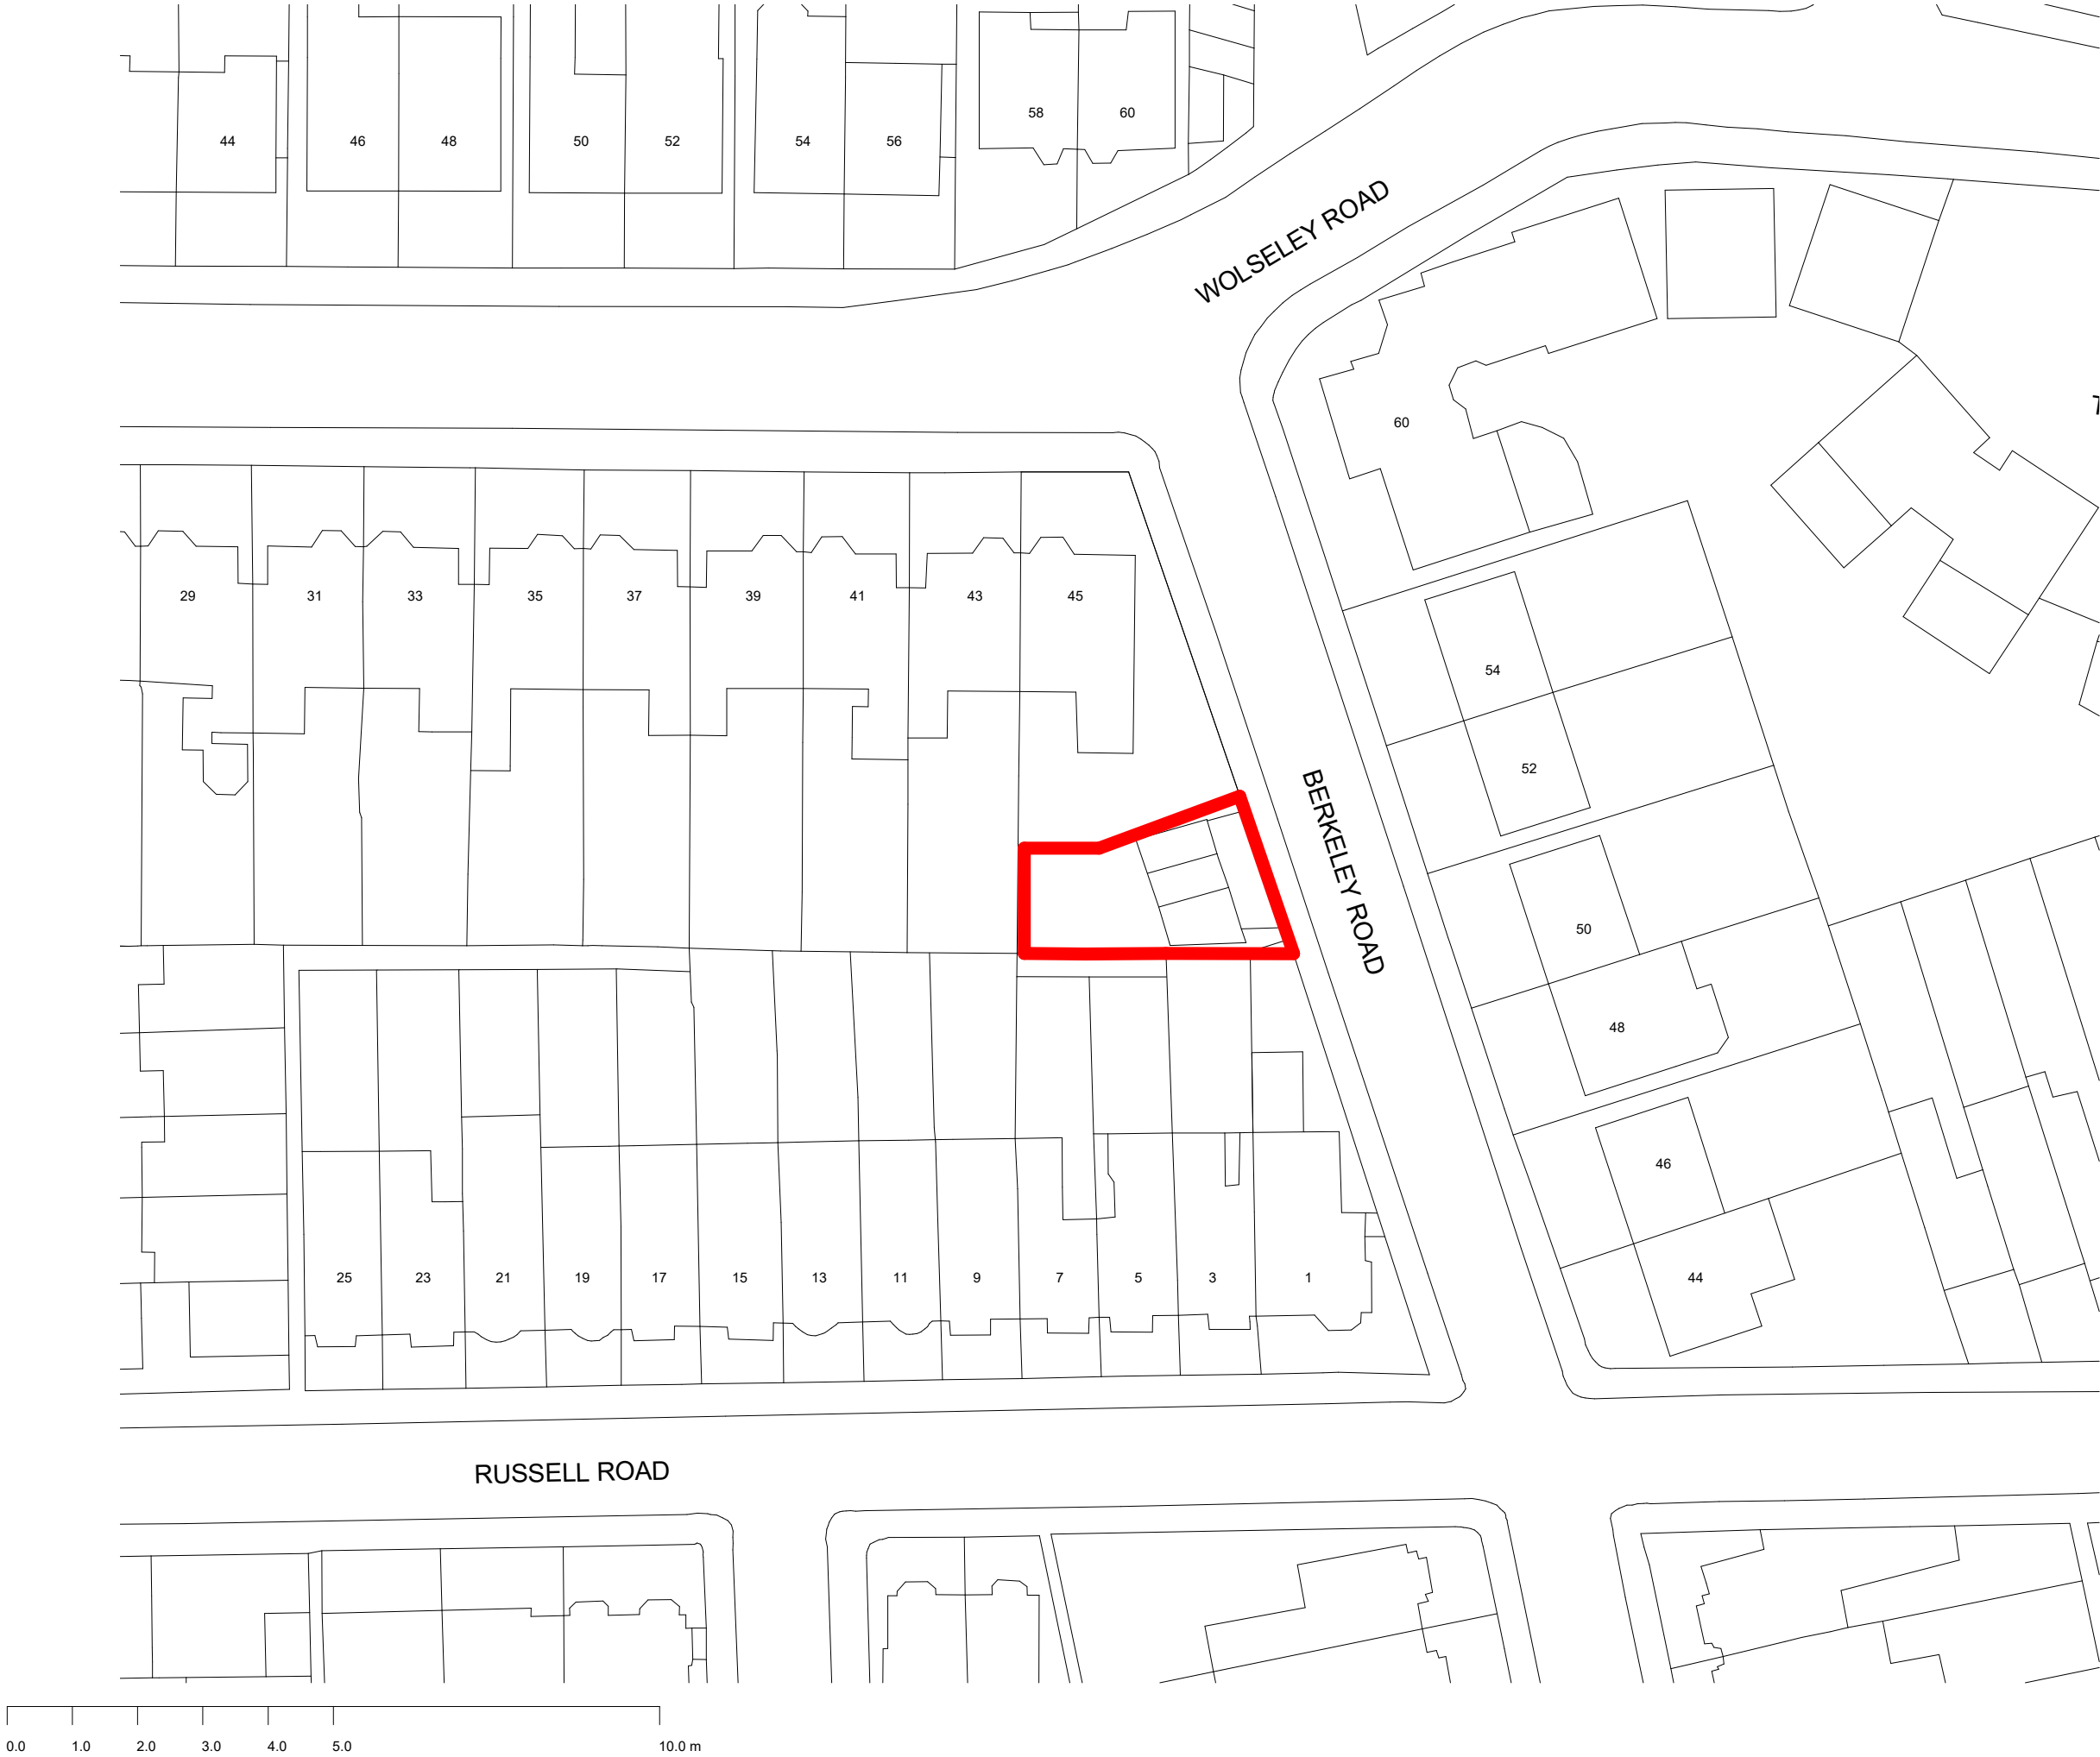

NOTES	
All dimensions are from structure-to-structure unless indicated otherwise.	
Elements of structure and services are indicated for coordination purposes. For full structural and services layouts refer to Structural and Services Engineer's drawings.	
Do not scale directly from drawing. All dimensions to be checked on site prior to construction or fabrication of any elements.	
Any discrepancies between figured dimensions to be reported to architect for clarification prior to commencing work.	
For legend see cover sheet.	
© Copyright reserved.	
REV	DATE COMMENTS
P01	20.03.21 Issued for planning application
MATHESON WHITELEY	
Culford House, 1-7 Orsman Road London N1 5RA, United Kingdom studio@mathesonwhiteley.com	
Project No.:	118
Project:	45a Wolseley Road
Status:	Planning
Issue date:	March 2021
Scale (A3):	1 : 500
Drawing title:	Location Plan
Drawing no.:	Rev:
010	P01