


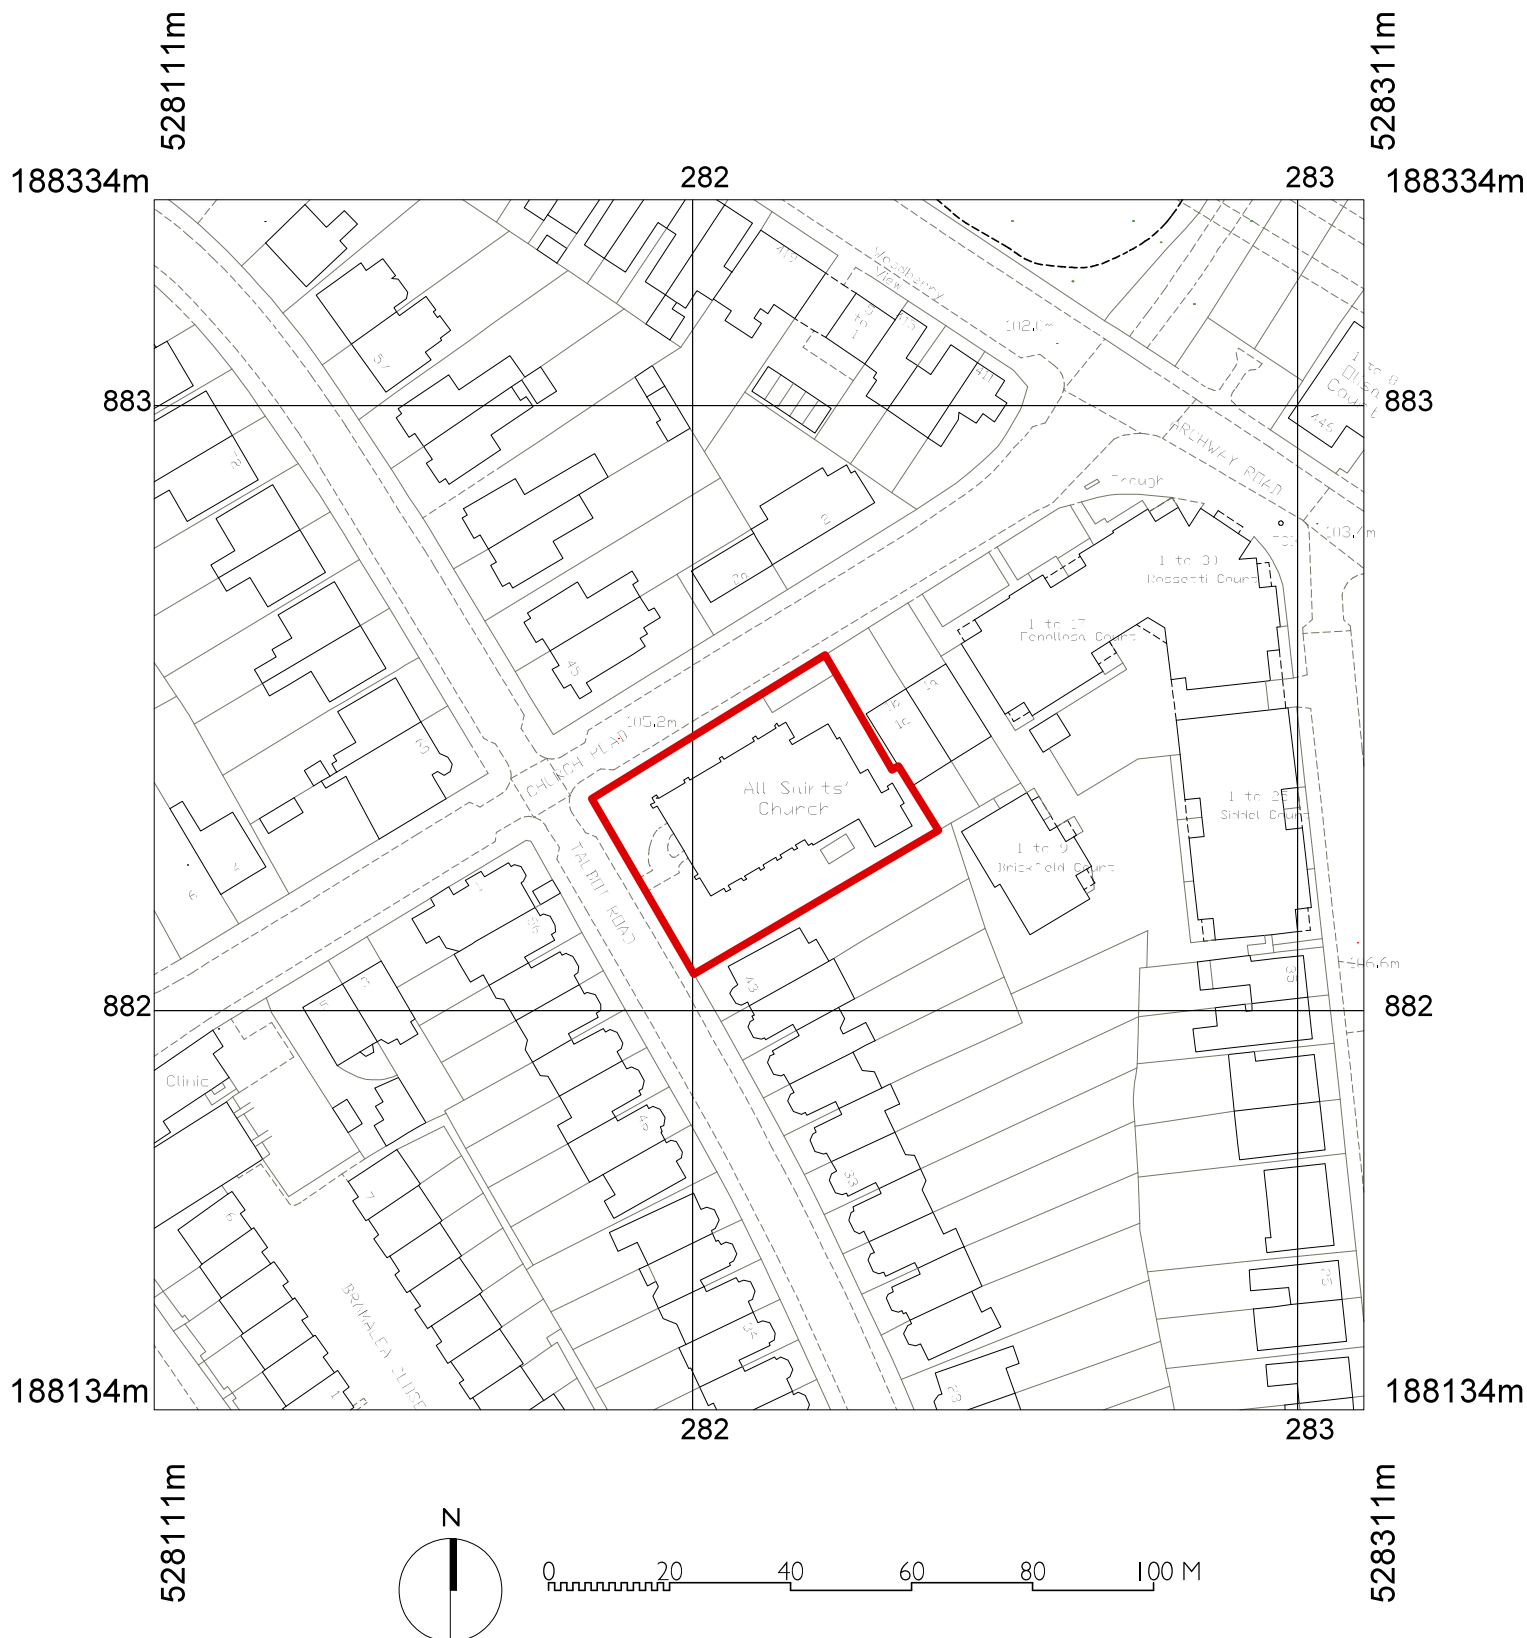

© Crown copyright and database rights 2022 OS 100035409
 Reproduction in whole or in part is prohibited without the permission of Ordnance Survey.

GUS ALEXANDER A R C H I T E C T S 70 Cowcross Street, London EC1M 6EY tel. 0203 757 5450, fax. 0207 336 6890 e-mail. gusalex@btinternet.com		drawing	
		LOCATION PLAN	
project All Saints' Church, Highgate, N6 4QH		project status	
		PLANNING	
		drawn	checked
		scale	1:1250 @ A4
		date	August 2022
		job number	drawing number
			revision
		001	