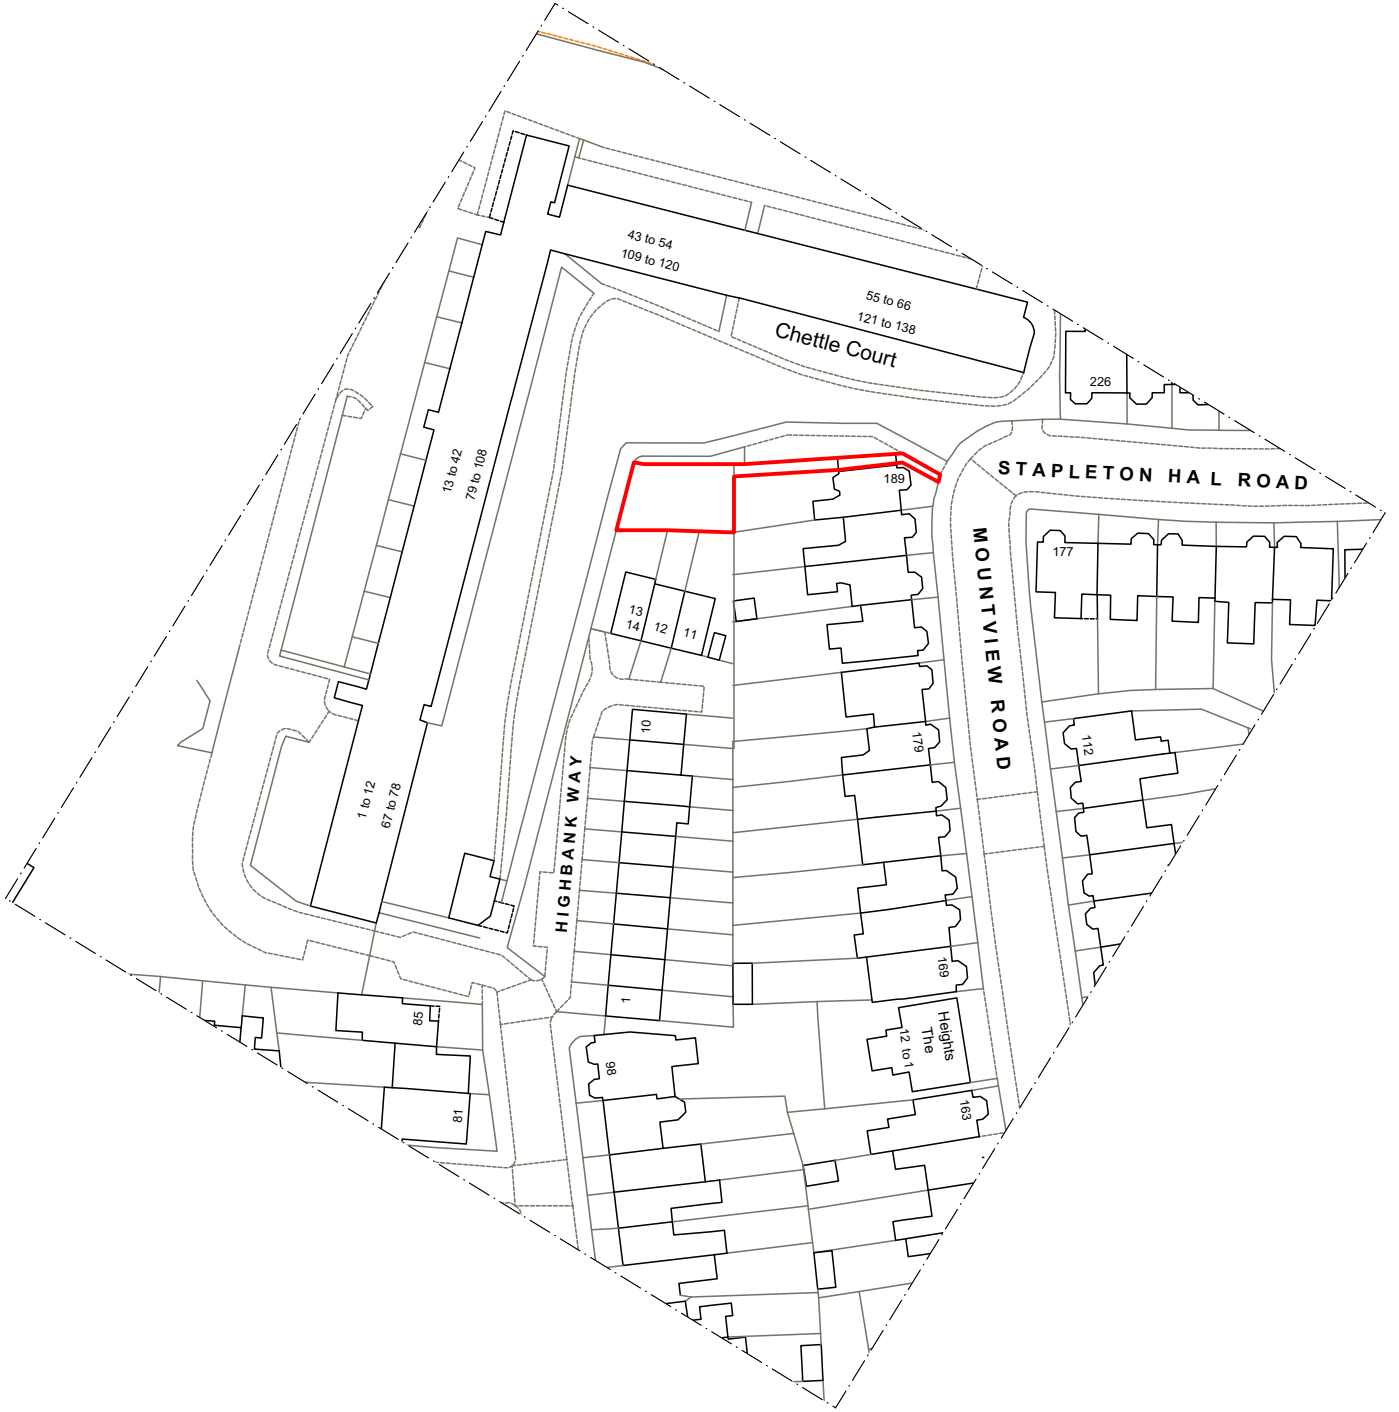
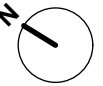


KEY / NOTES

ALL DIMENSIONS, LEVELS AND AREAS ARE APPROXIMATE ONLY AND SHOULD BE VERIFIED ON SITE.

DO NOT SCALE THIS DRAWING

LACEY + SALTUKOV ARCHITECTS LTD SHALL NOT BE LIABLE OR RESPONSIBLE FOR ANY USE OF THIS DOCUMENT FOR ANY PURPOSE OTHER THAN THAT FOR WHICH IT WAS ORIGINALLY PREPARED AND PROVIDED. WHILE THE CLIENT SHALL BE ENTITLED TO UTILISE AND COPY THIS DOCUMENT FOR AN EXTENSION OF THE WORKS, THE CLIENT SHALL NOT BE ENTITLED TO REPRODUCE THE DESIGNS CONTAINED IN THIS DOCUMENT FOR ANY SUCH EXTENSION.

REV	DATE	DESCRIPTION	PROJECT
A	02/06/23	PLANNING APPLICATION SUBMISSION	189 MOUNT VIEW ROAD
		DRWG NAME	LOCATION PLAN
		DRWG NO	1690-A-SP-01
		SCALE	1:1250
		SIZE	A4
		DATE	02/06/23

REVISION	
A	LACEY + SALTUKOV ARCHITECTS LTD OFFICES 117-118 SPACES 307 EUSTON ROAD NW1 3AD +44 (0)20 7255 0525 www.laceysaltukov.com info@laceysaltukov.com

© 2023 COPYRIGHT LACEY + SALTUKOV. ALL RIGHTS RESERVED

LACEY + SALTUKOV