
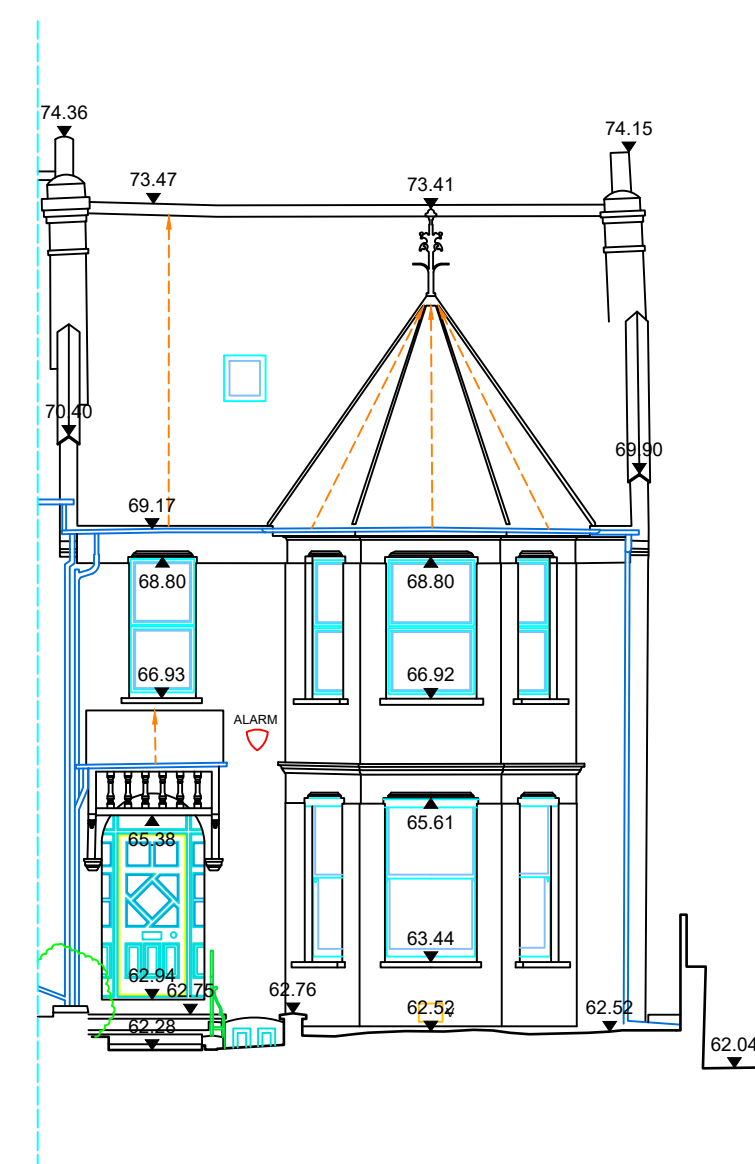


Elevation Locations

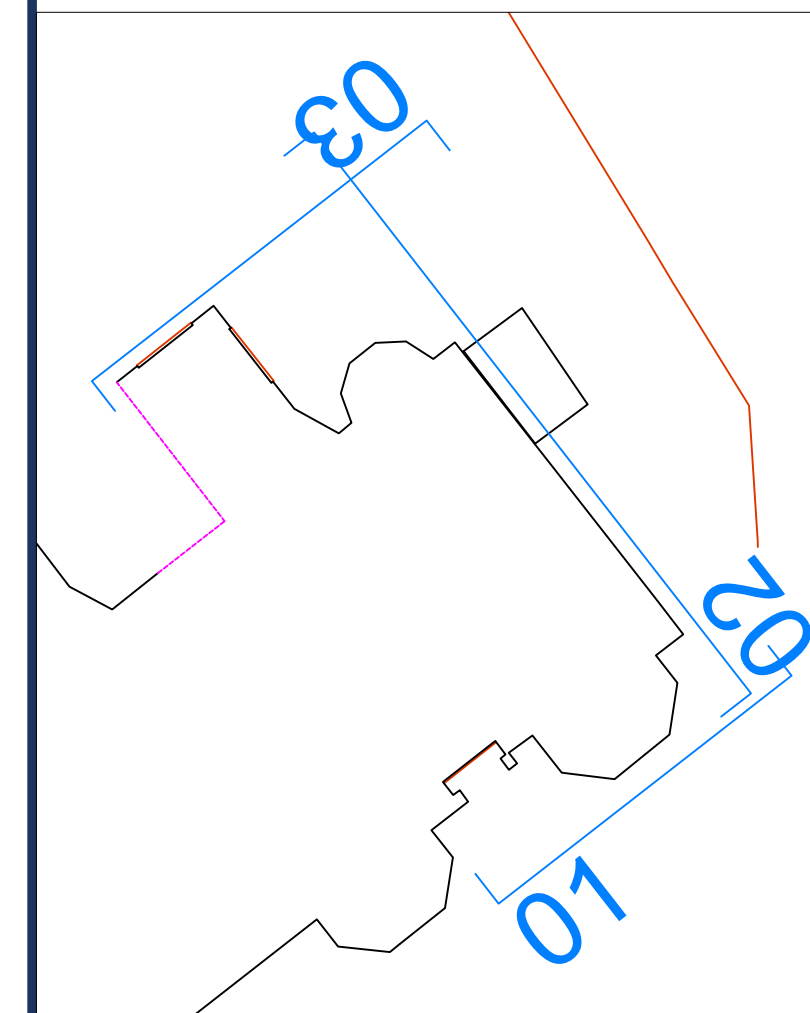

+55.00m AOD
03

Project: 189 Mount View Rd
London
N4 4JT

Title: Site Elevations

Drawn By: SB	Scale: 1:100	Date: April 2022
-----------------	-----------------	---------------------

Dwg No: **LS2609/E**

Point 2 Surveyors Limited
17 Slingsby Place
London
WC2E 9AB
0207 836 5828

 POINT

point2.co.uk

