



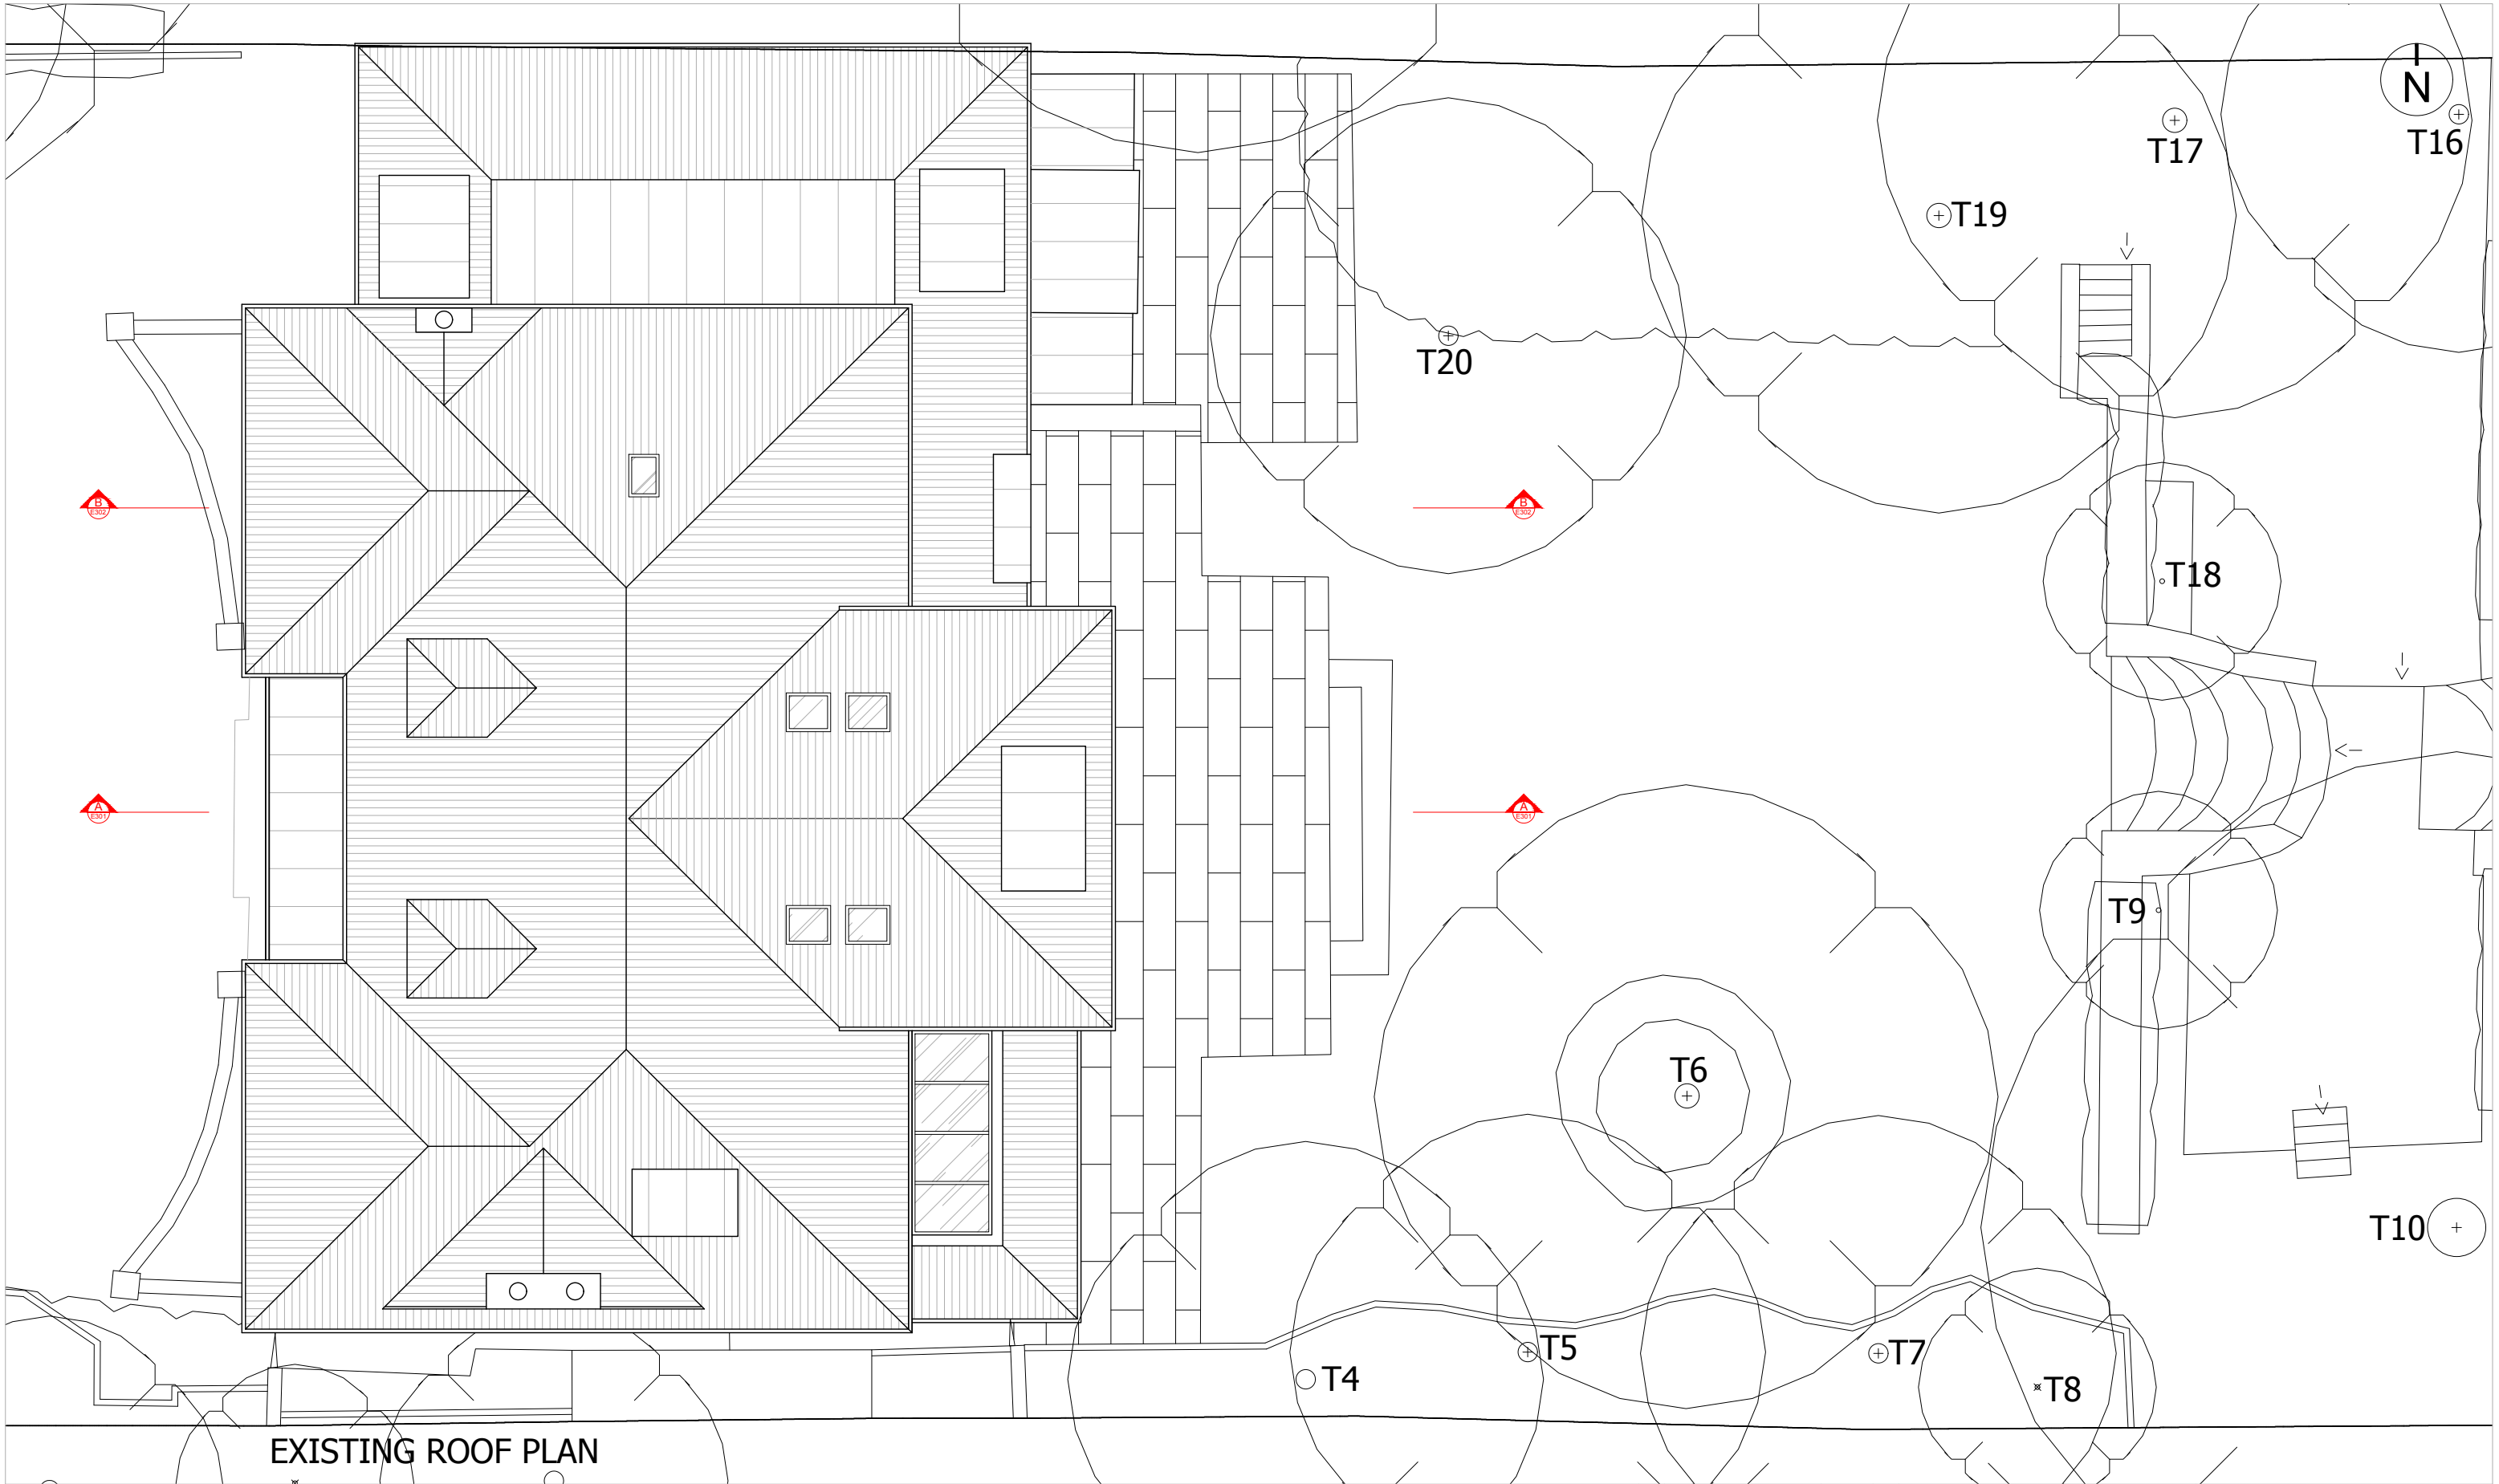

EXISTING ROOF PLAN

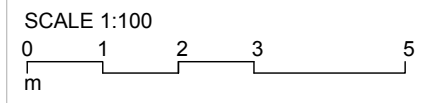

--	--	