
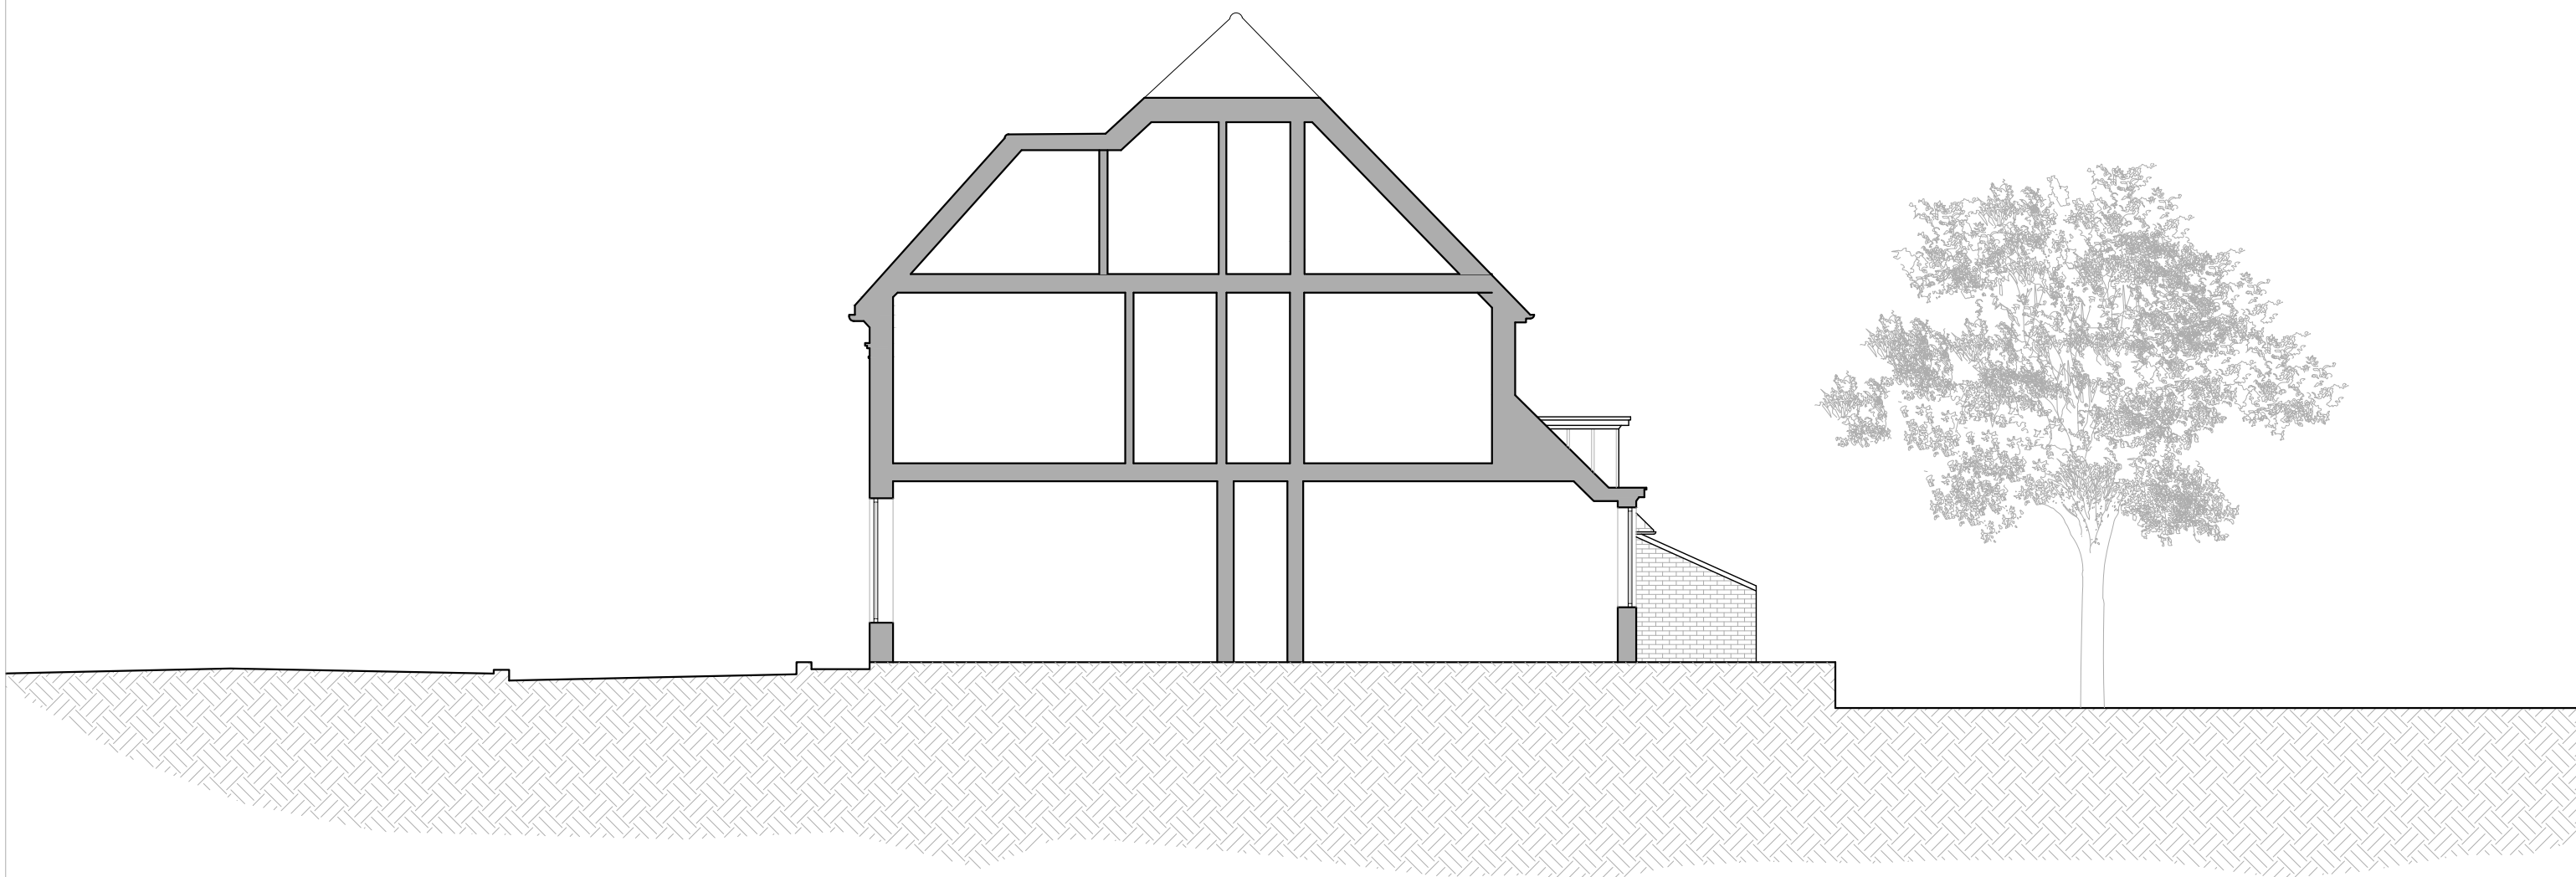


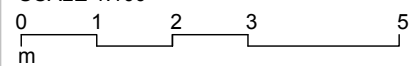

EXISTING SECTION B-B

SCALE 1:100

[illegible]