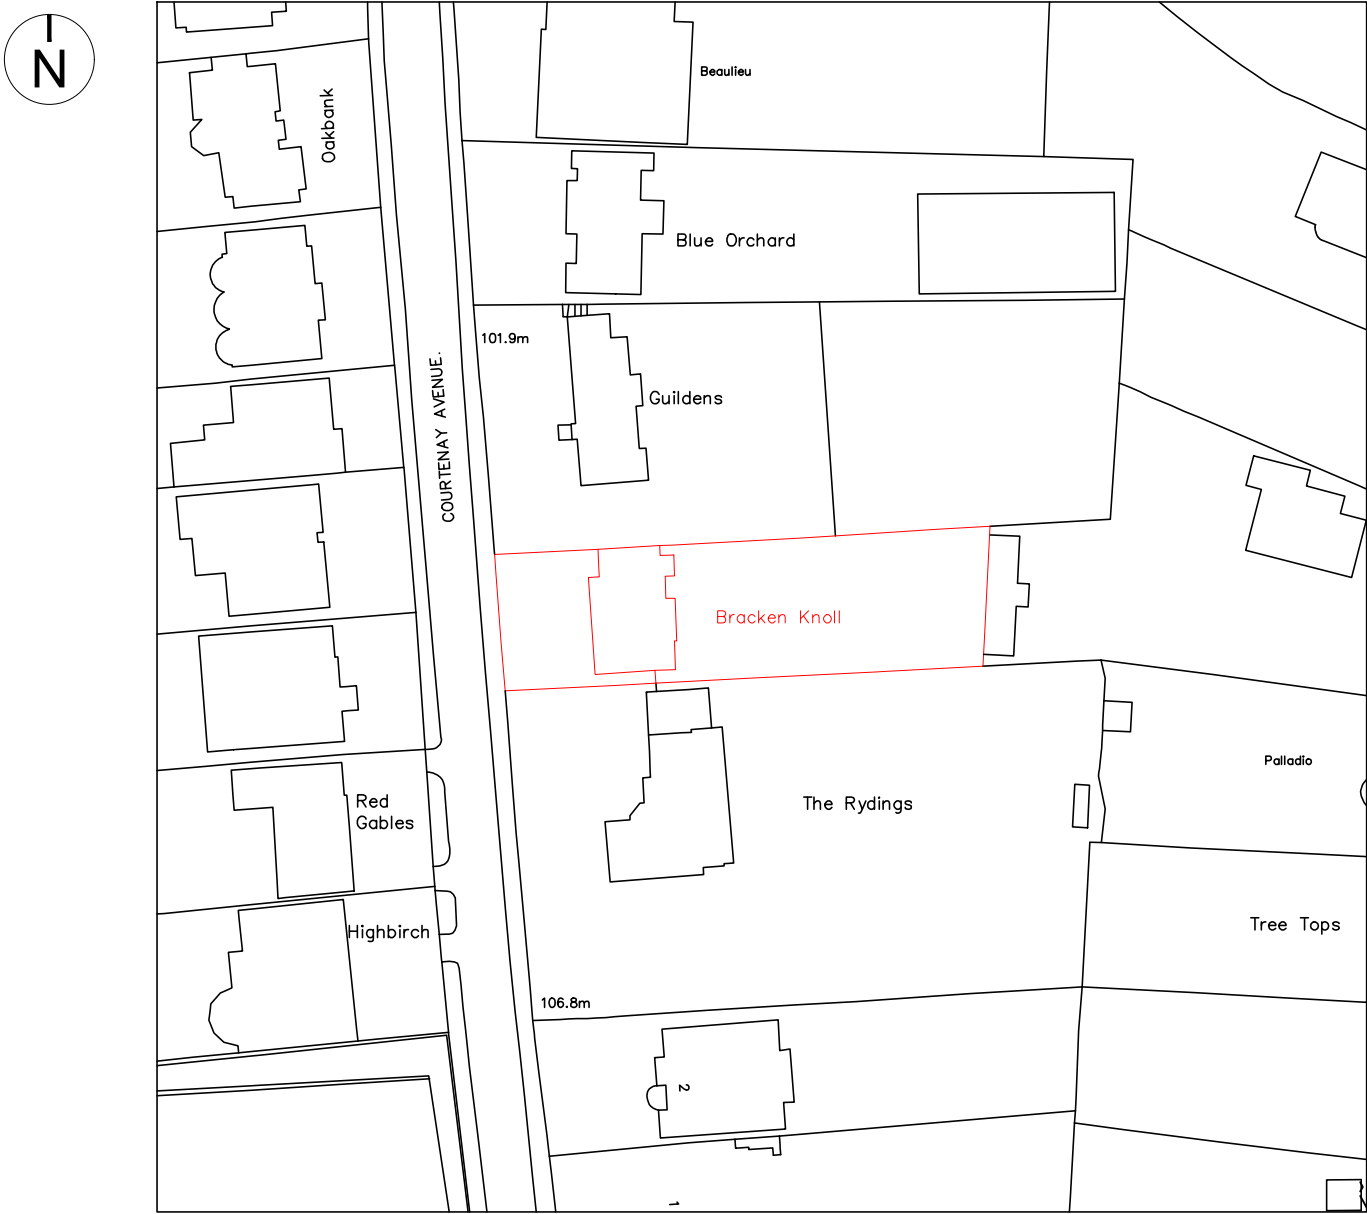


Client  
MR & MRS TADAYON

Drawing title  
LOCATION PLAN

Property  
BRACKEN KNOLL  
COURTNEY AVENUE

**DUFFY ASSOCIATES**  
BUILDING · ENGINEERING · DESIGN  
76 New King's Road · London · SW6 4LT  
T 0207 042 8290 · [declanduffy@duffyassociates.co.uk](mailto:declanduffy@duffyassociates.co.uk)

Scale 1:1250 @ A3  
Date FEB 2023  
Drawing Number 2313.L01  
Drawn By AF

Figured dimensions only to be taken from this drawing.  
Any errors or omissions to be reported to the Architect/Engineer.  
Copyright retained by **DUFFY ASSOCIATES LTD**