


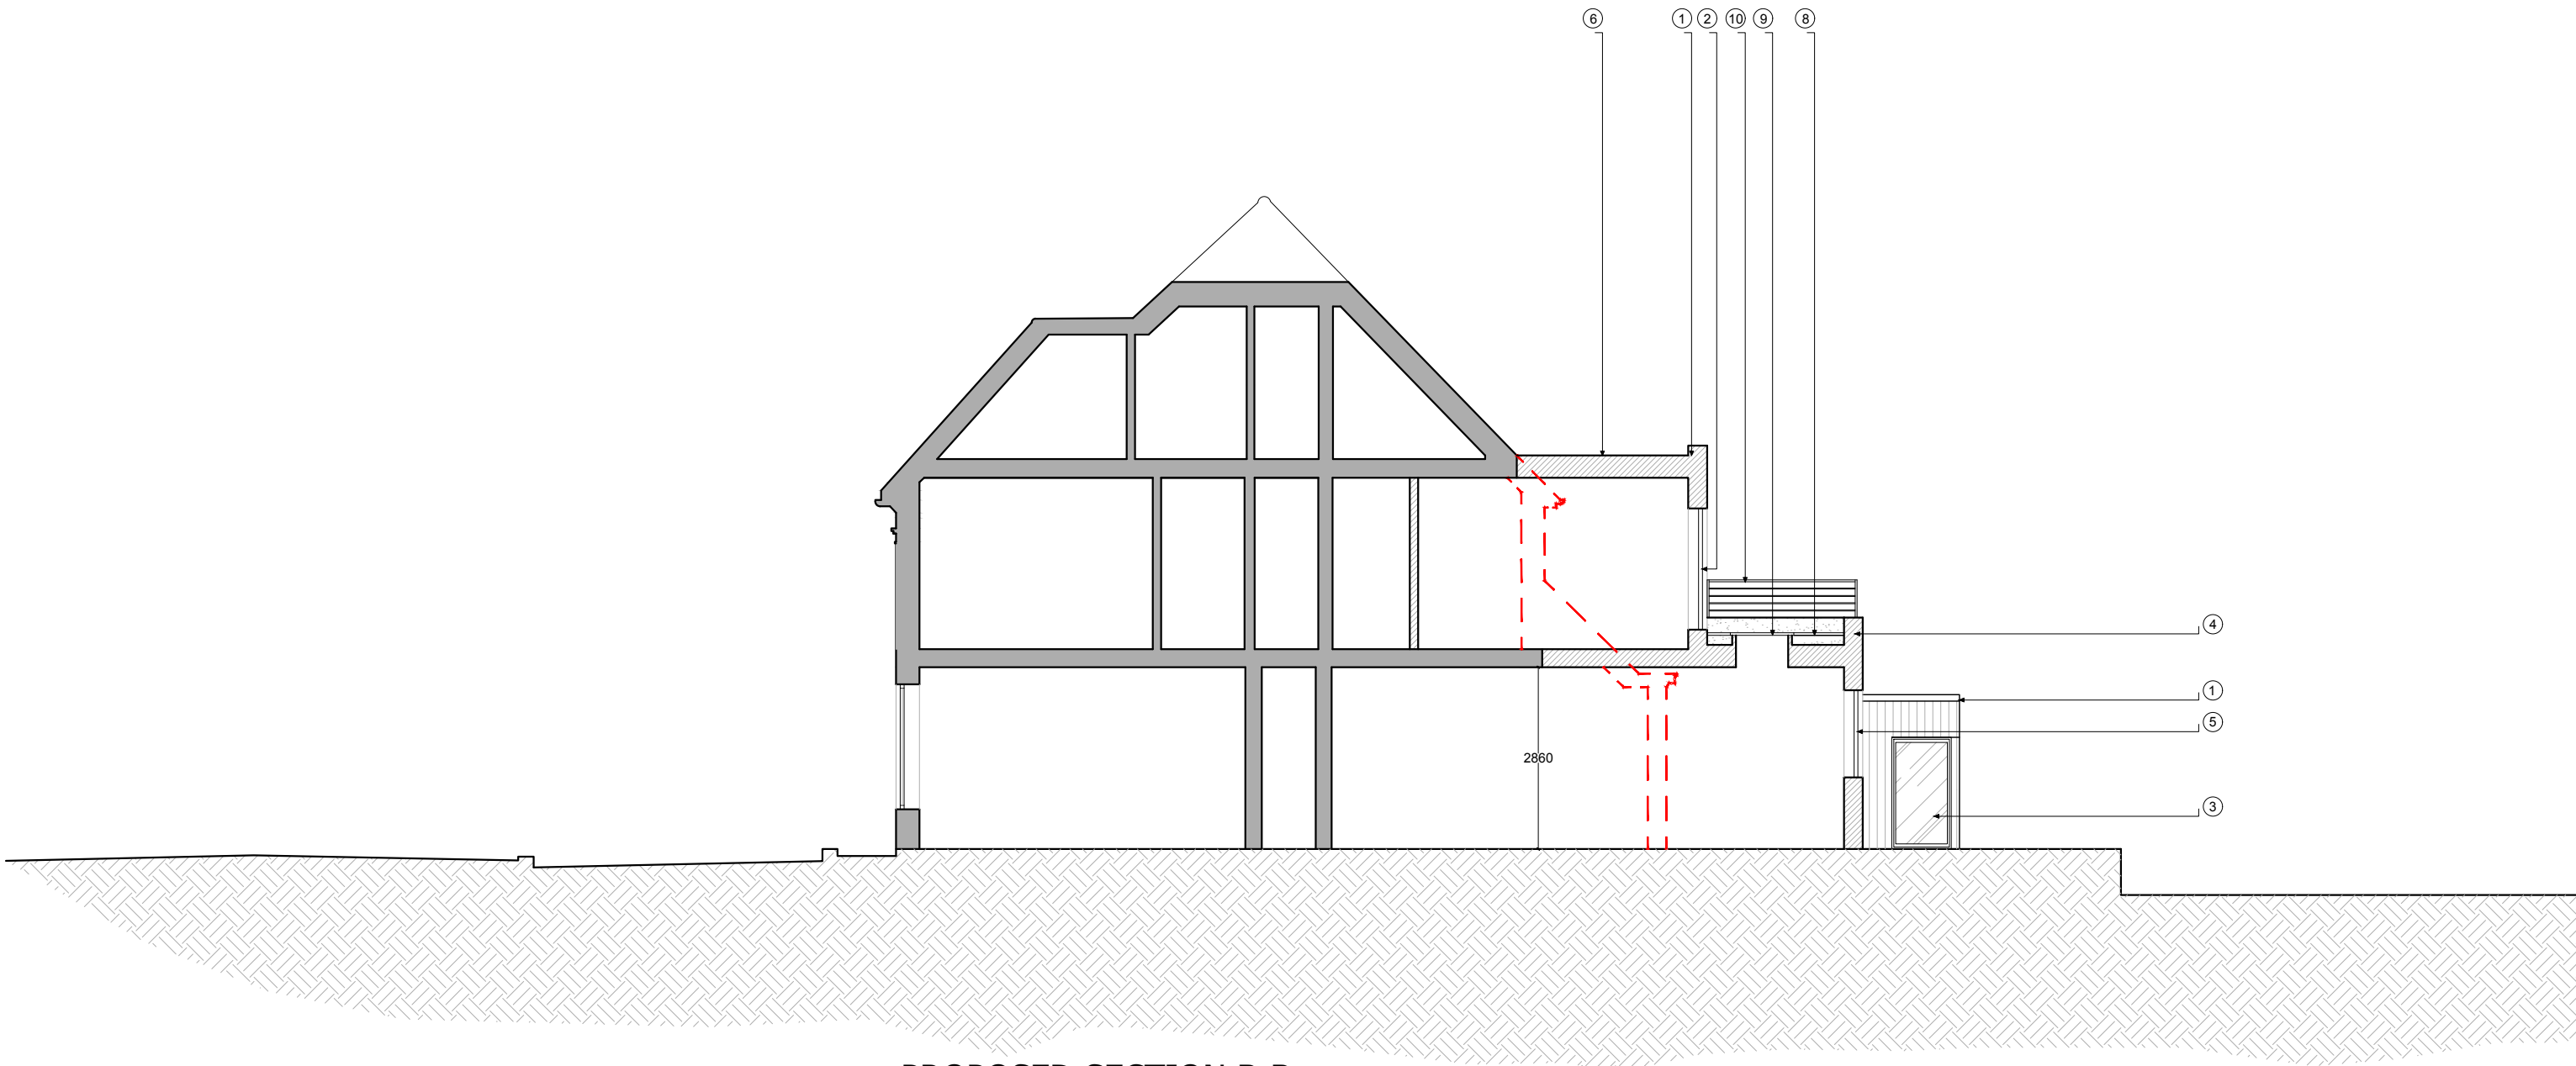

PROPOSED SECTION B-B

Existing

Demolished

Proposed

SCALE 1:100

0

1

2

3

4

5

m

- 1

New extension, vertical timber boarded cladding, single length
- 2

New metal frame, double glazed, sliding doors
- 3

New metal frame, double glazed, fixed window
- 4

New extension, rendered finish
- 5

New metal frame, double glazed, sliding windows
- 6

New flat green roof
- 7

New rooflight, double glazed, openable
- 8

New flat decked roof, to be used as terrace

9

New rooflight, double glazed, walk on glass

10

New metal railing

11

Planter with privacy screen

12

New timber framed, double glazed, casement windows/french doors in style to match existing

13

New dormer formed with leaded roof and leaded dormer cheeks

A	AMENDMENTS	05.04.23	AF	Client	MR & MRS THYDON	DUFFY ASSOCIATES BUILDING · ENGINEERING · DESIGN 76 New King's Road · London · SW6 4LT T 0207 042 8290 · declanduffy@duffyassociates.co.uk
B	AMENDMENTS	25.04.23	AF			
C	PLANNING APPLICATION	05.06.23	AF			
				Drawing title	PROPOSED SECTION B-B	Scale1:100 @ A3
						DateJAN 2023
				Property	BRACKEN KNOLL COURTENAY AVENUE	Drawing Number2313.302
						Drawn ByAF
				Figured dimensions only to be taken from this drawing Any errors or omissions to be reported to the Architect/Engineer		
				Copyright retained by DUFFY ASSOCIATES LTD		