


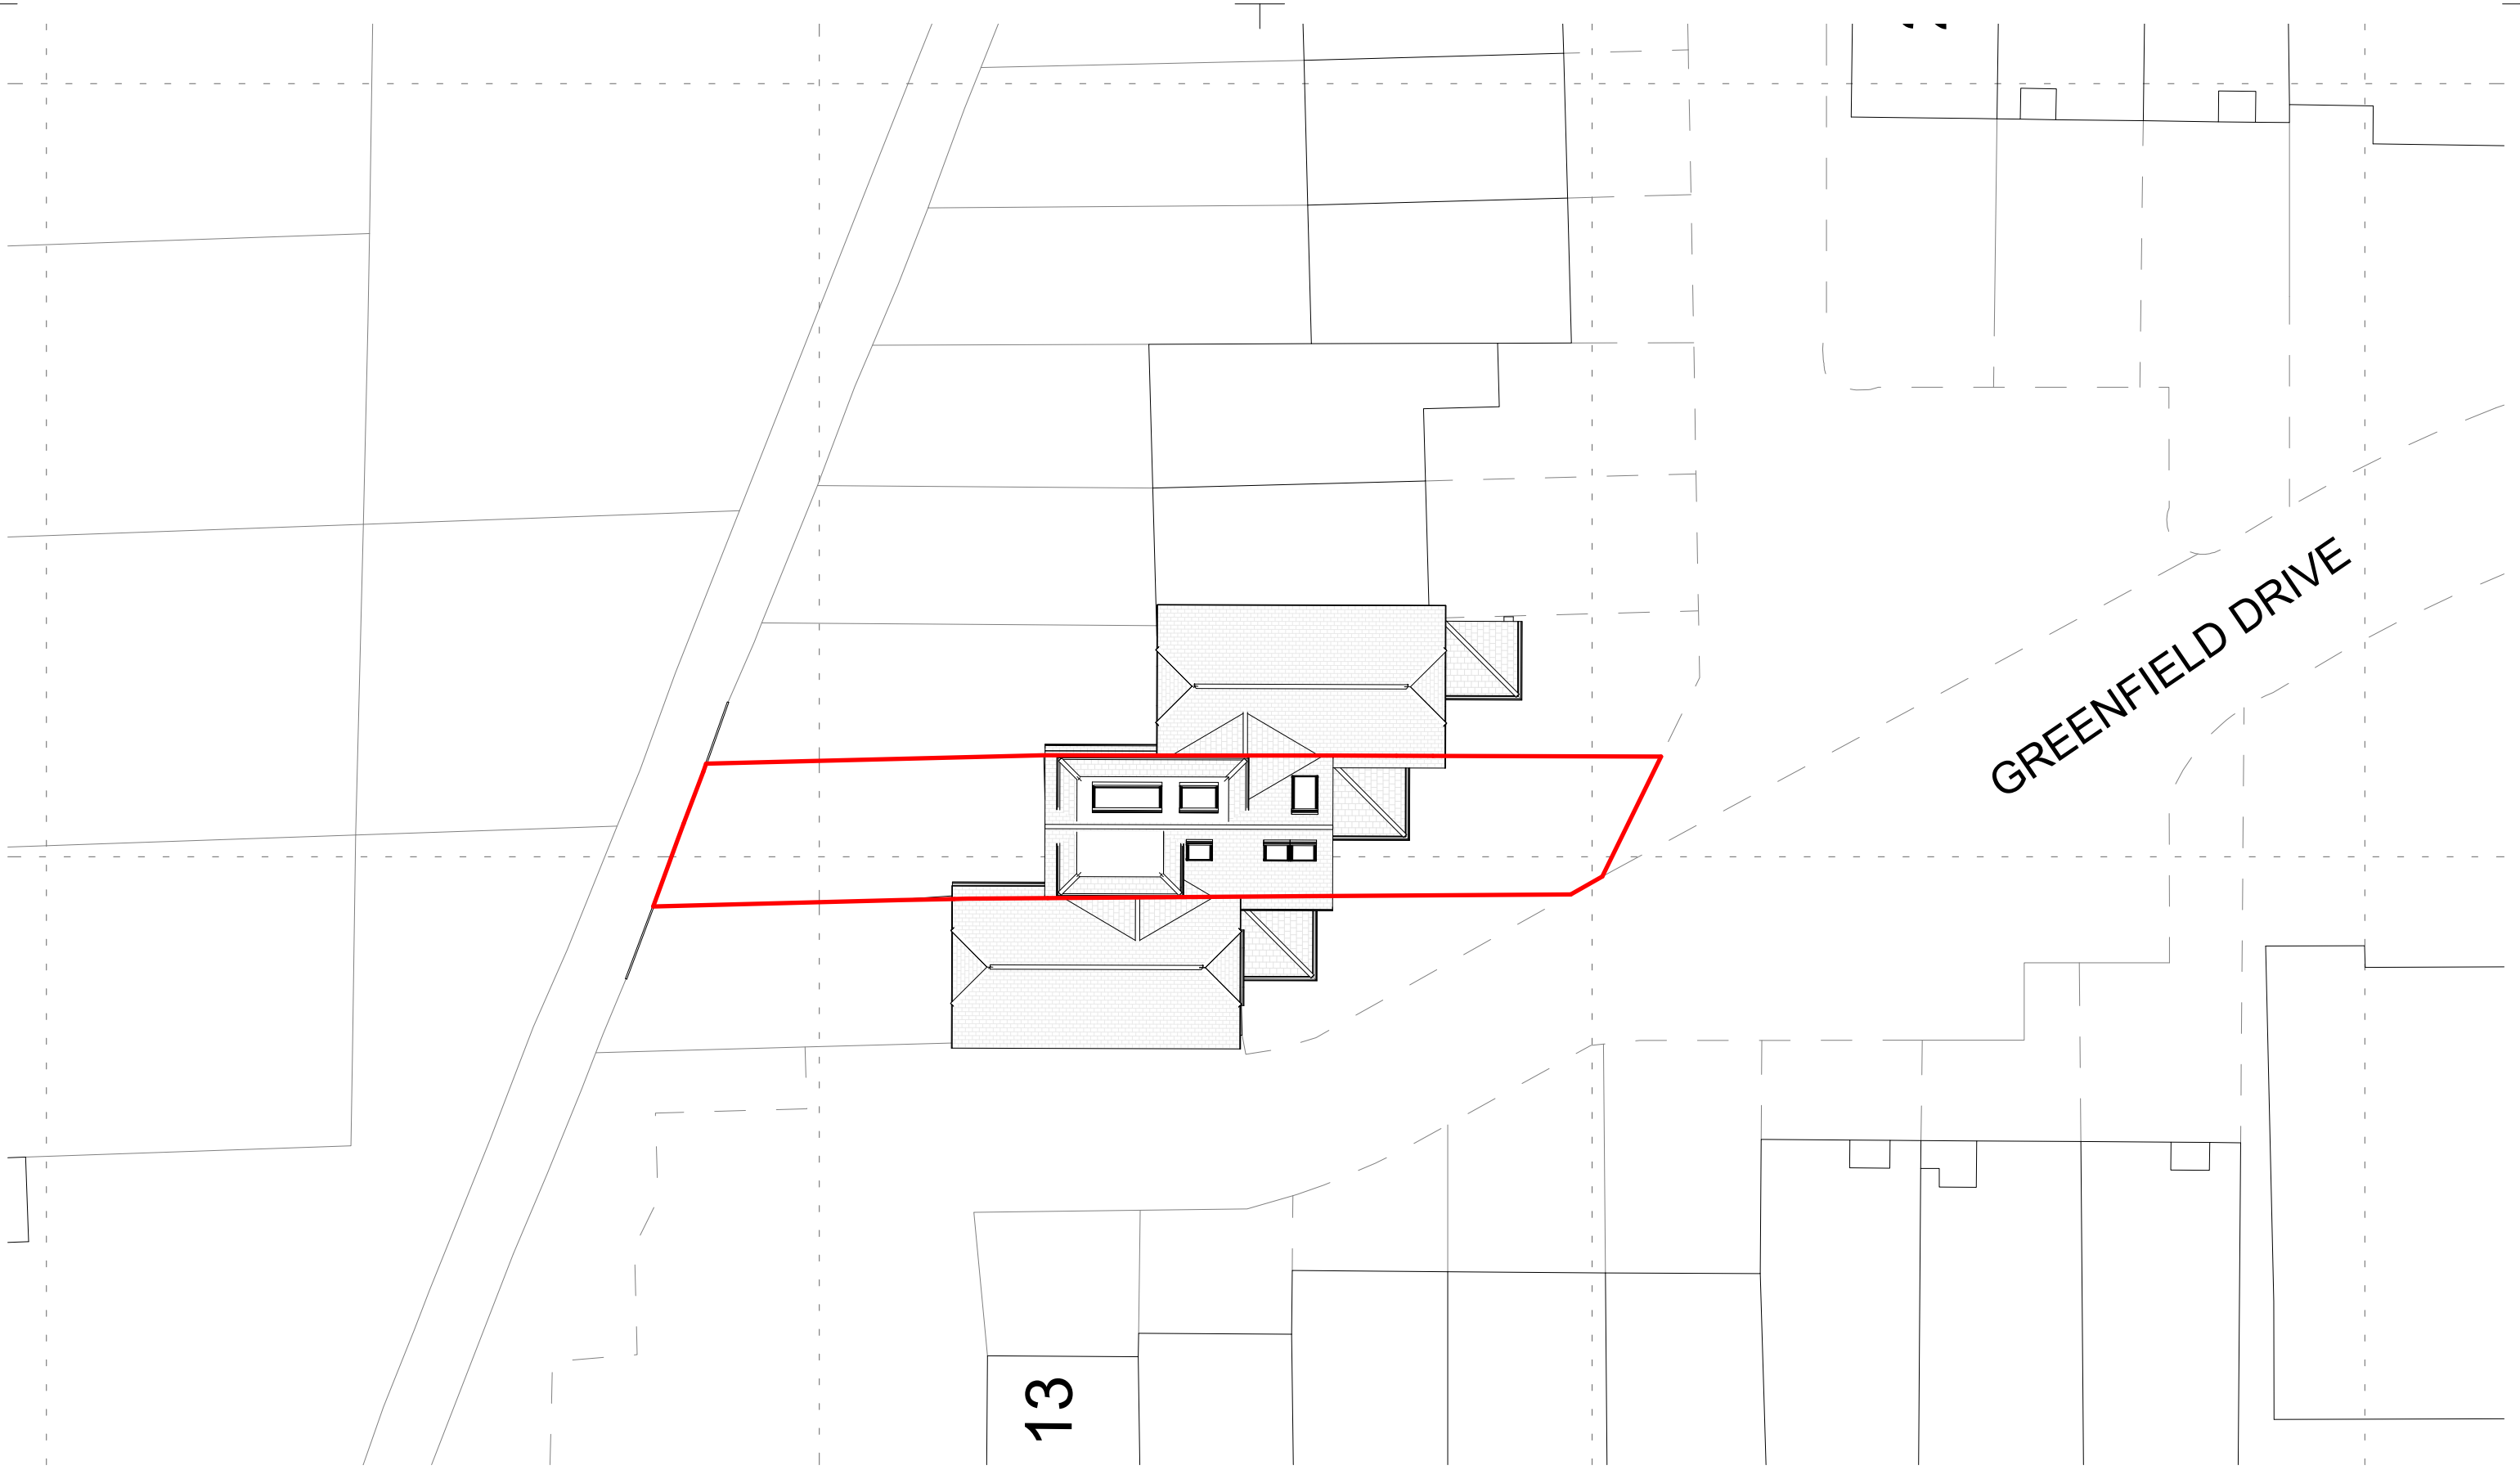

1 **Proposed Site Block Plan**
1:200



A 06.06.23 Dormer reduced to Planning Officers recommendations		NOTES: All items, notes, dimensions and general design contained on this drawing are shown for guidance proposes. Nominated Builder or person responsible for the project should make a thorough check prior to commencement of works against the site, drainage services drawings, current Building Regulations, British Standards, Codes of Practice and appropriate manufacturers recommendations that from time to time shall apply. The Originator (Brooks Architecture) will not accept any liability for mistakes that could occur. Verify all dimensions on site before commencing any work, preparing shop drawings or before materials are ordered.	BA Brooks Architecture and Interior Design 13 Woodbury Gardens, London SE12 0ED Tel. 07903495352 E-mail: renata@brooksarch.co.uk Web: www.brooksarch.co.uk					
Rev	Date	Description	Drawn	CLIENT Tatiana and Alexey Lang		STAGE PLANNING	REV A	STATUS SCALE @ A3 1 : 200
				PROJECT 15 Greenfield Drive, London N2 9AF		DRAWN RB		
TITLE Proposed Site Block Plan				DRAWING No PL04A		DATE 22/02/23		