



BLOCK PLAN
Scale 1:500


Scale 1:500

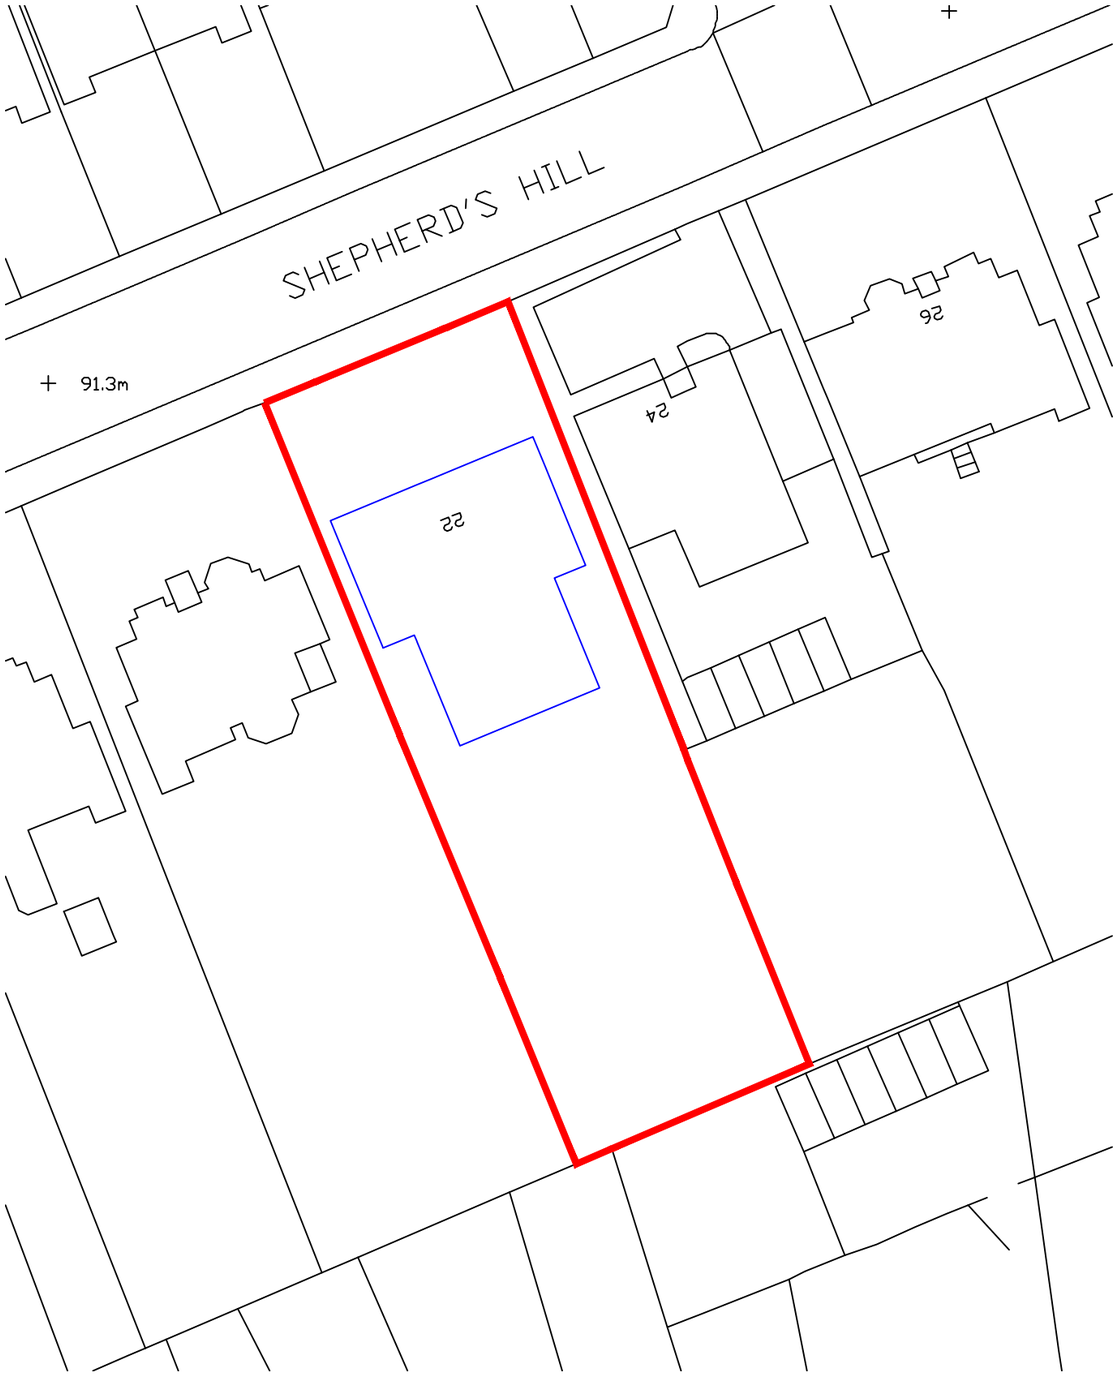

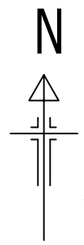

Ordnance Survey (c) Crown Copyright 2023. All rights reserved. Licence number 100022432

LOCATION PLAN
Scale 1:1250

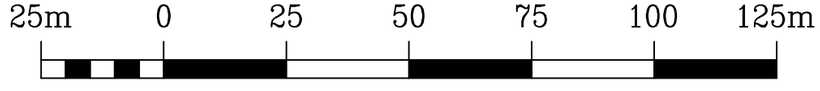

Scale 1:1250

Rev.	Description.	Date.

Do not scale from this drawing. Dimensions to be verified on site by contractor prior to commencement of work.

This drawing is the copyright of the practice and may not be reproduced in part or in whole without the prior written consent of the practice.

©2023 Faithorn Farrell Timms LLP

Faithorn Farrell Timms
Central Court
1 Knoll Rise
Orpington
Kent BR6 0JA
T 01689 885080
F 01689 885081

Client
HILL HOMES

Project
NUFFIELD LODGE
SHEPHERD'S HILL, LONDON
N6 5UZ

Drawing Title
LOCATION AND
BLOCK PLAN

Date	Scale
23/05/2023	AS STATED @ A3
Drawn By	**Checked By**
LB	CA
Project No.	**Drawing No.** **Rev.**
T1-2946	1