




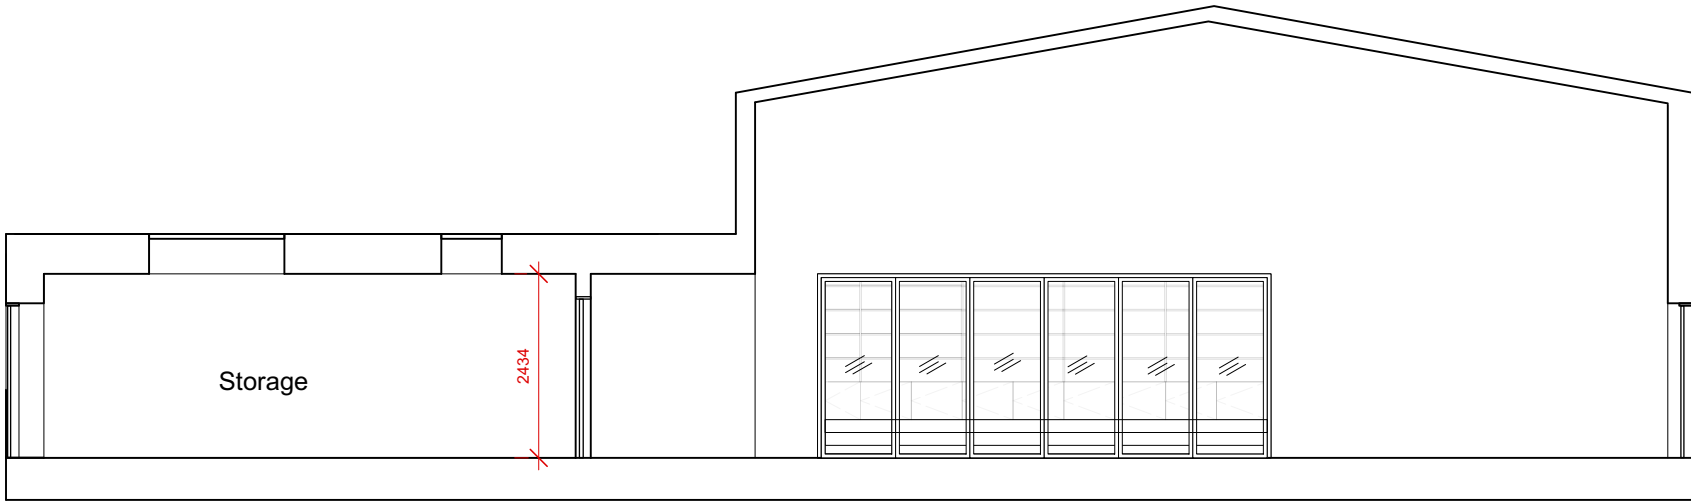


1 **Proposed Section AA**
Scale: 1:100

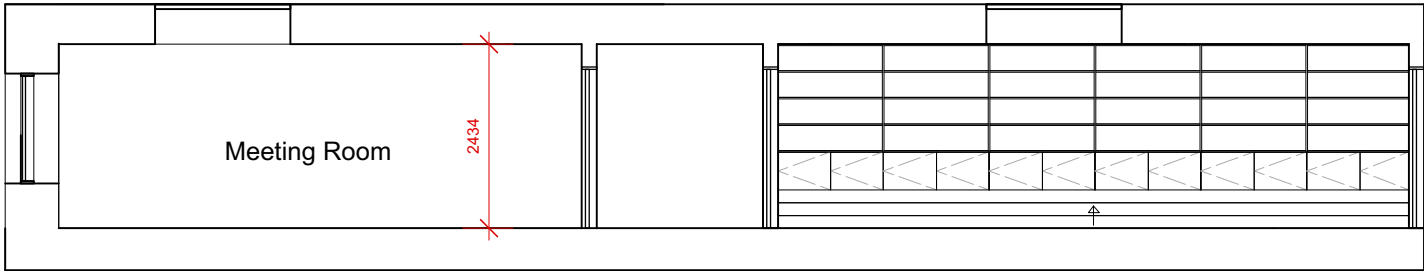

2 **Proposed Section GG**
Scale: 1:100

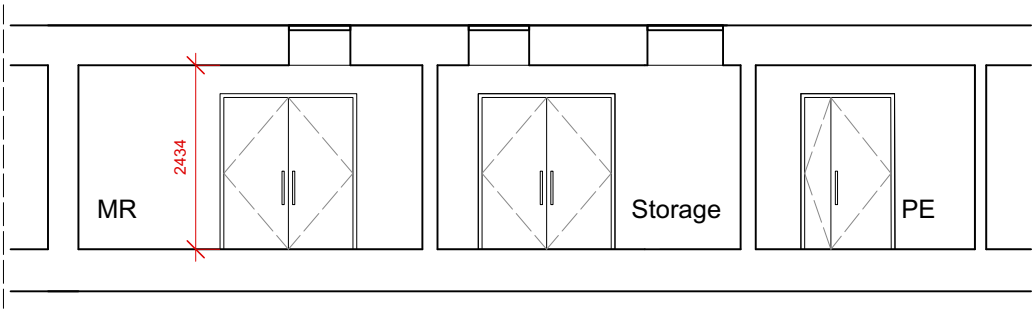

3 **Proposed Section BB**
Scale: 1:100

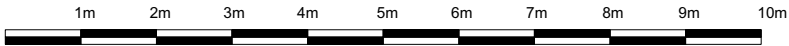

1:100

DWG NUMBER_ 07-PL-SJ-GF-P	REVISION_ -
------------------------------	----------------

TITLE_
Proposed Library Sections

JOB_
St James School
Woodside Ave, London N103JA

CLIENT_ St James School

DATE_ June 2023

UNITS_ mm

SCALE_ 1/100 @ A3

Do not scale this drawing. Figured dimensions only are to be used in preference to small scale drawings. All dimensions are to be checked on site before work proceeds.