


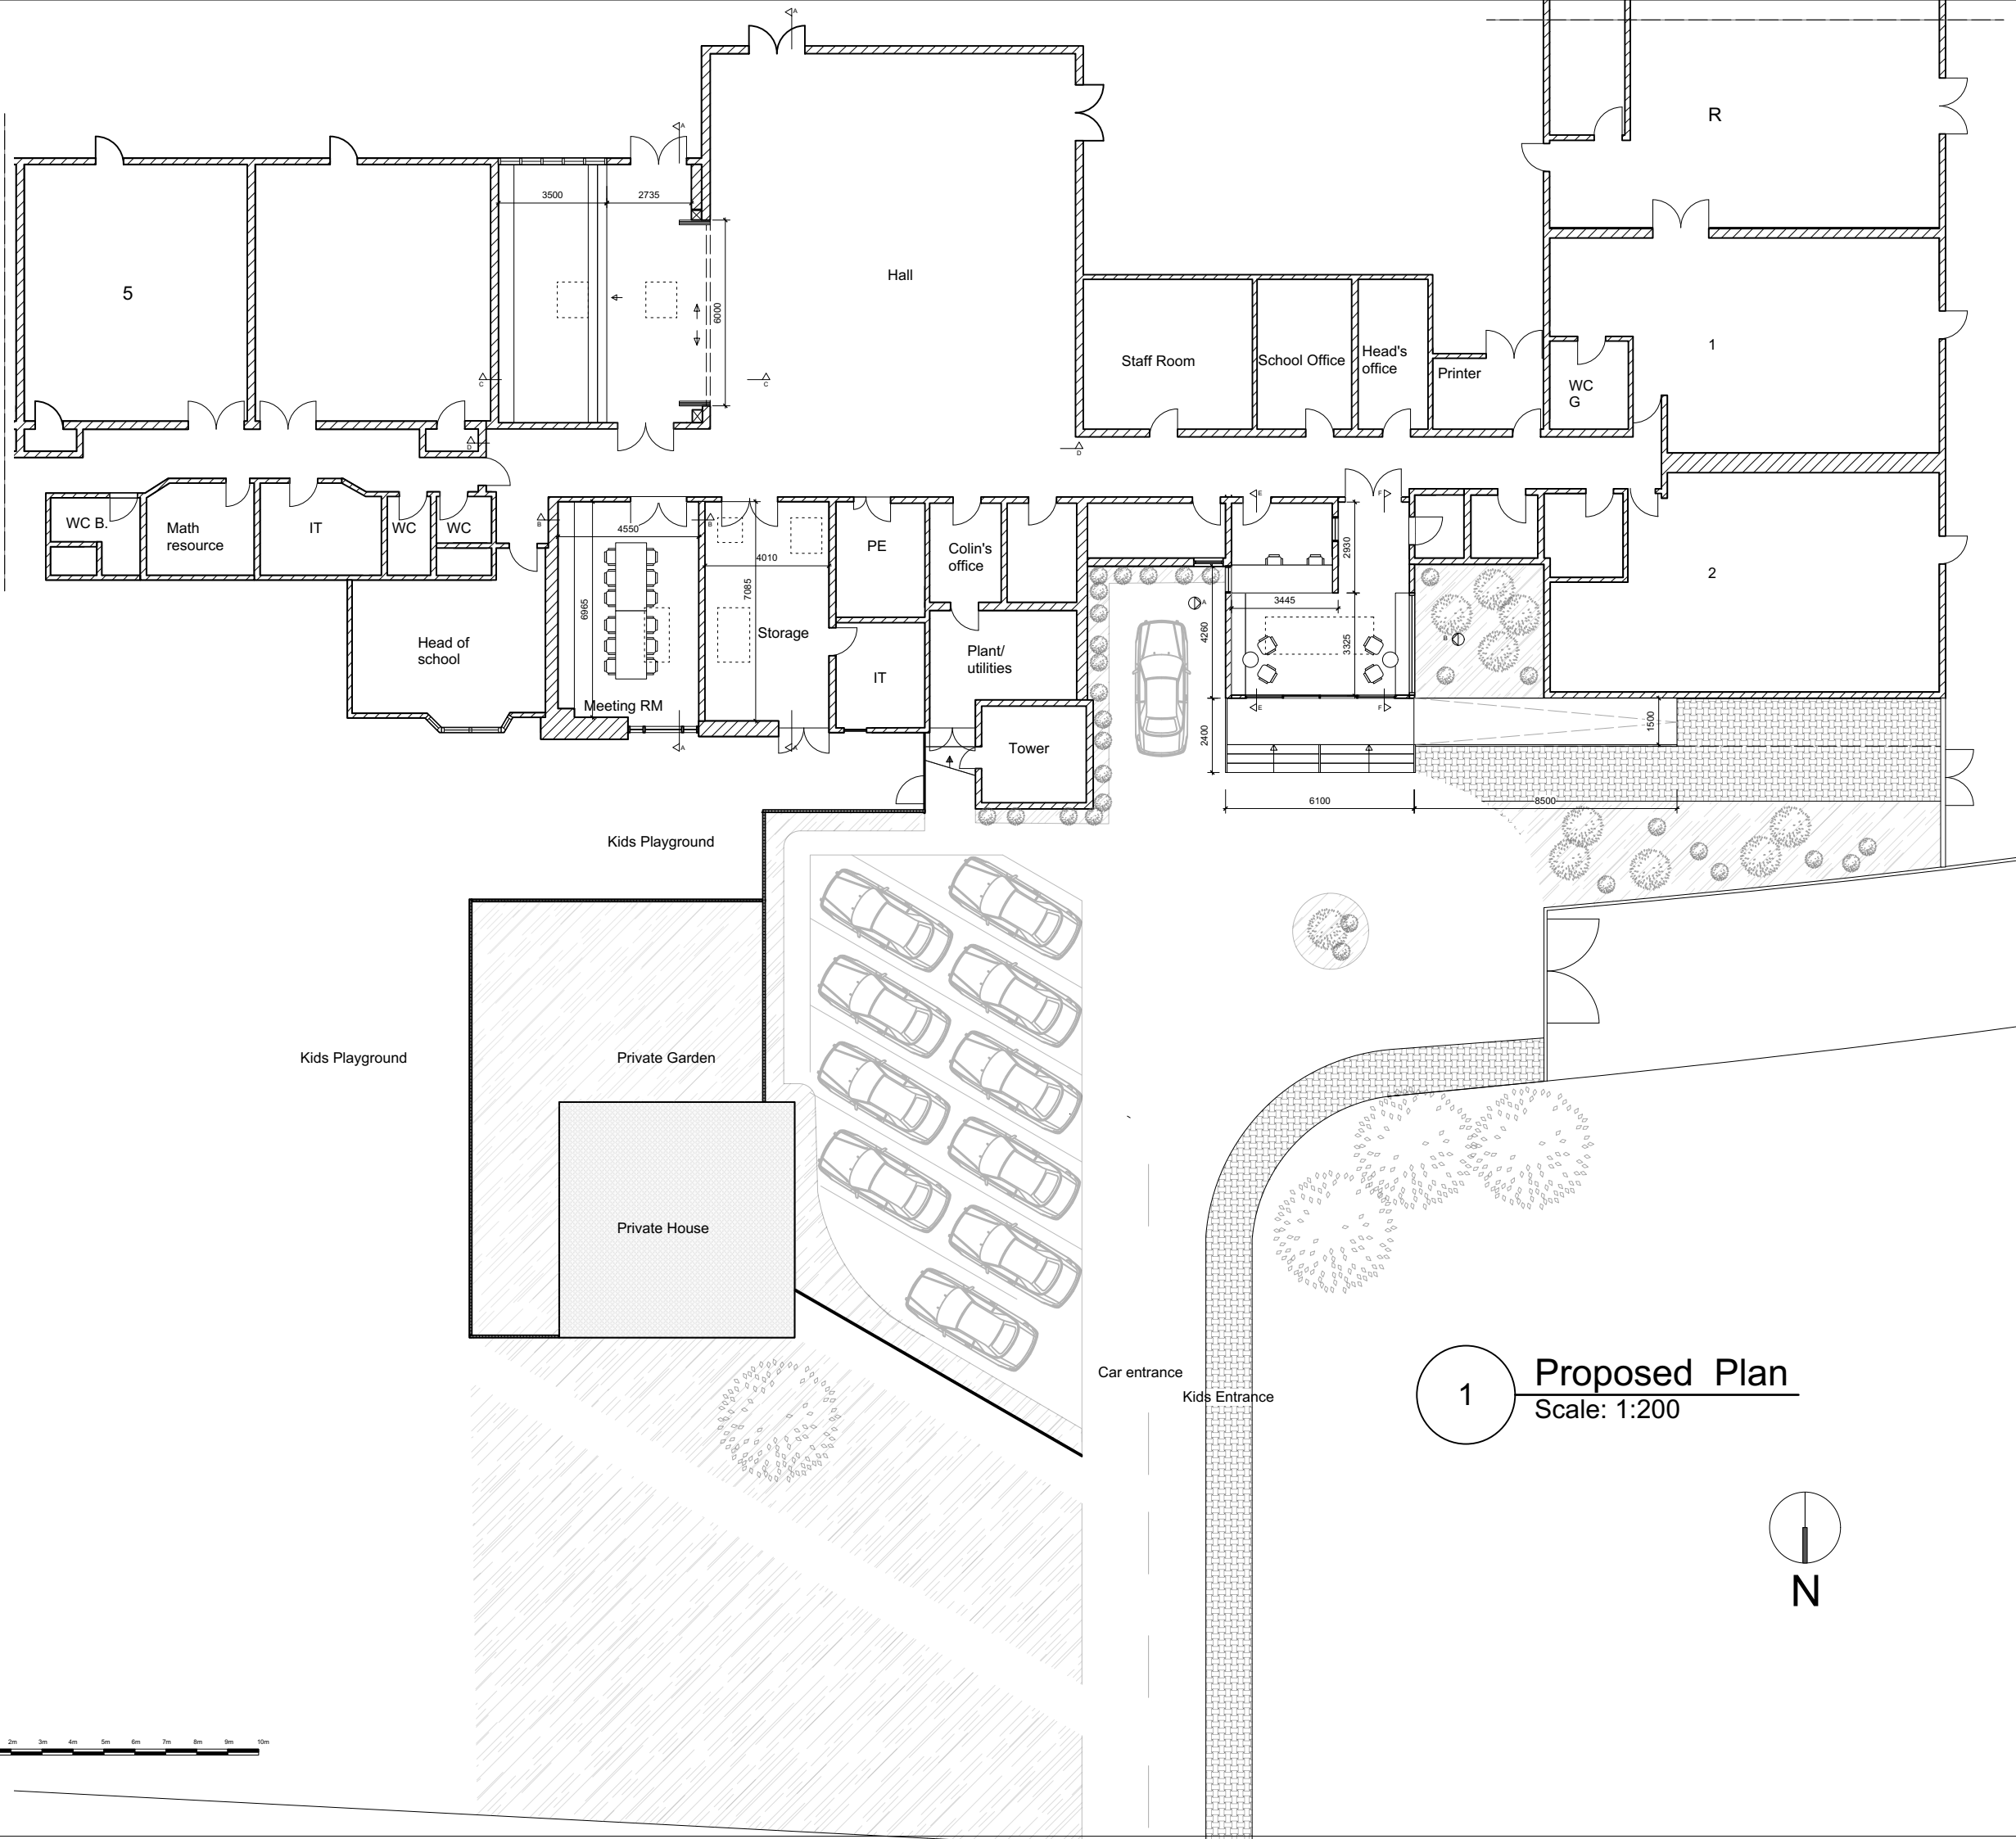

## NOTES

| DWG NUMBER_   | REVISION_ |
|---------------|-----------|
| 05-PL-SJ-GF-P | -         |

TITLE\_  
**Proposed Entrance Plan  
and Proposed Library Plan**

JOB\_  
**St James School**  
Woodside Ave, London N103JA  
CLIENT\_ St James School

DATE\_ June 2023  
UNITS\_ mm  
SCALE\_ 1/200 @ A3

Do not scale this drawing. Figured dimensions only are to be used in preference to small scale drawings. All dimensions are to be checked on site before work proceeds.