


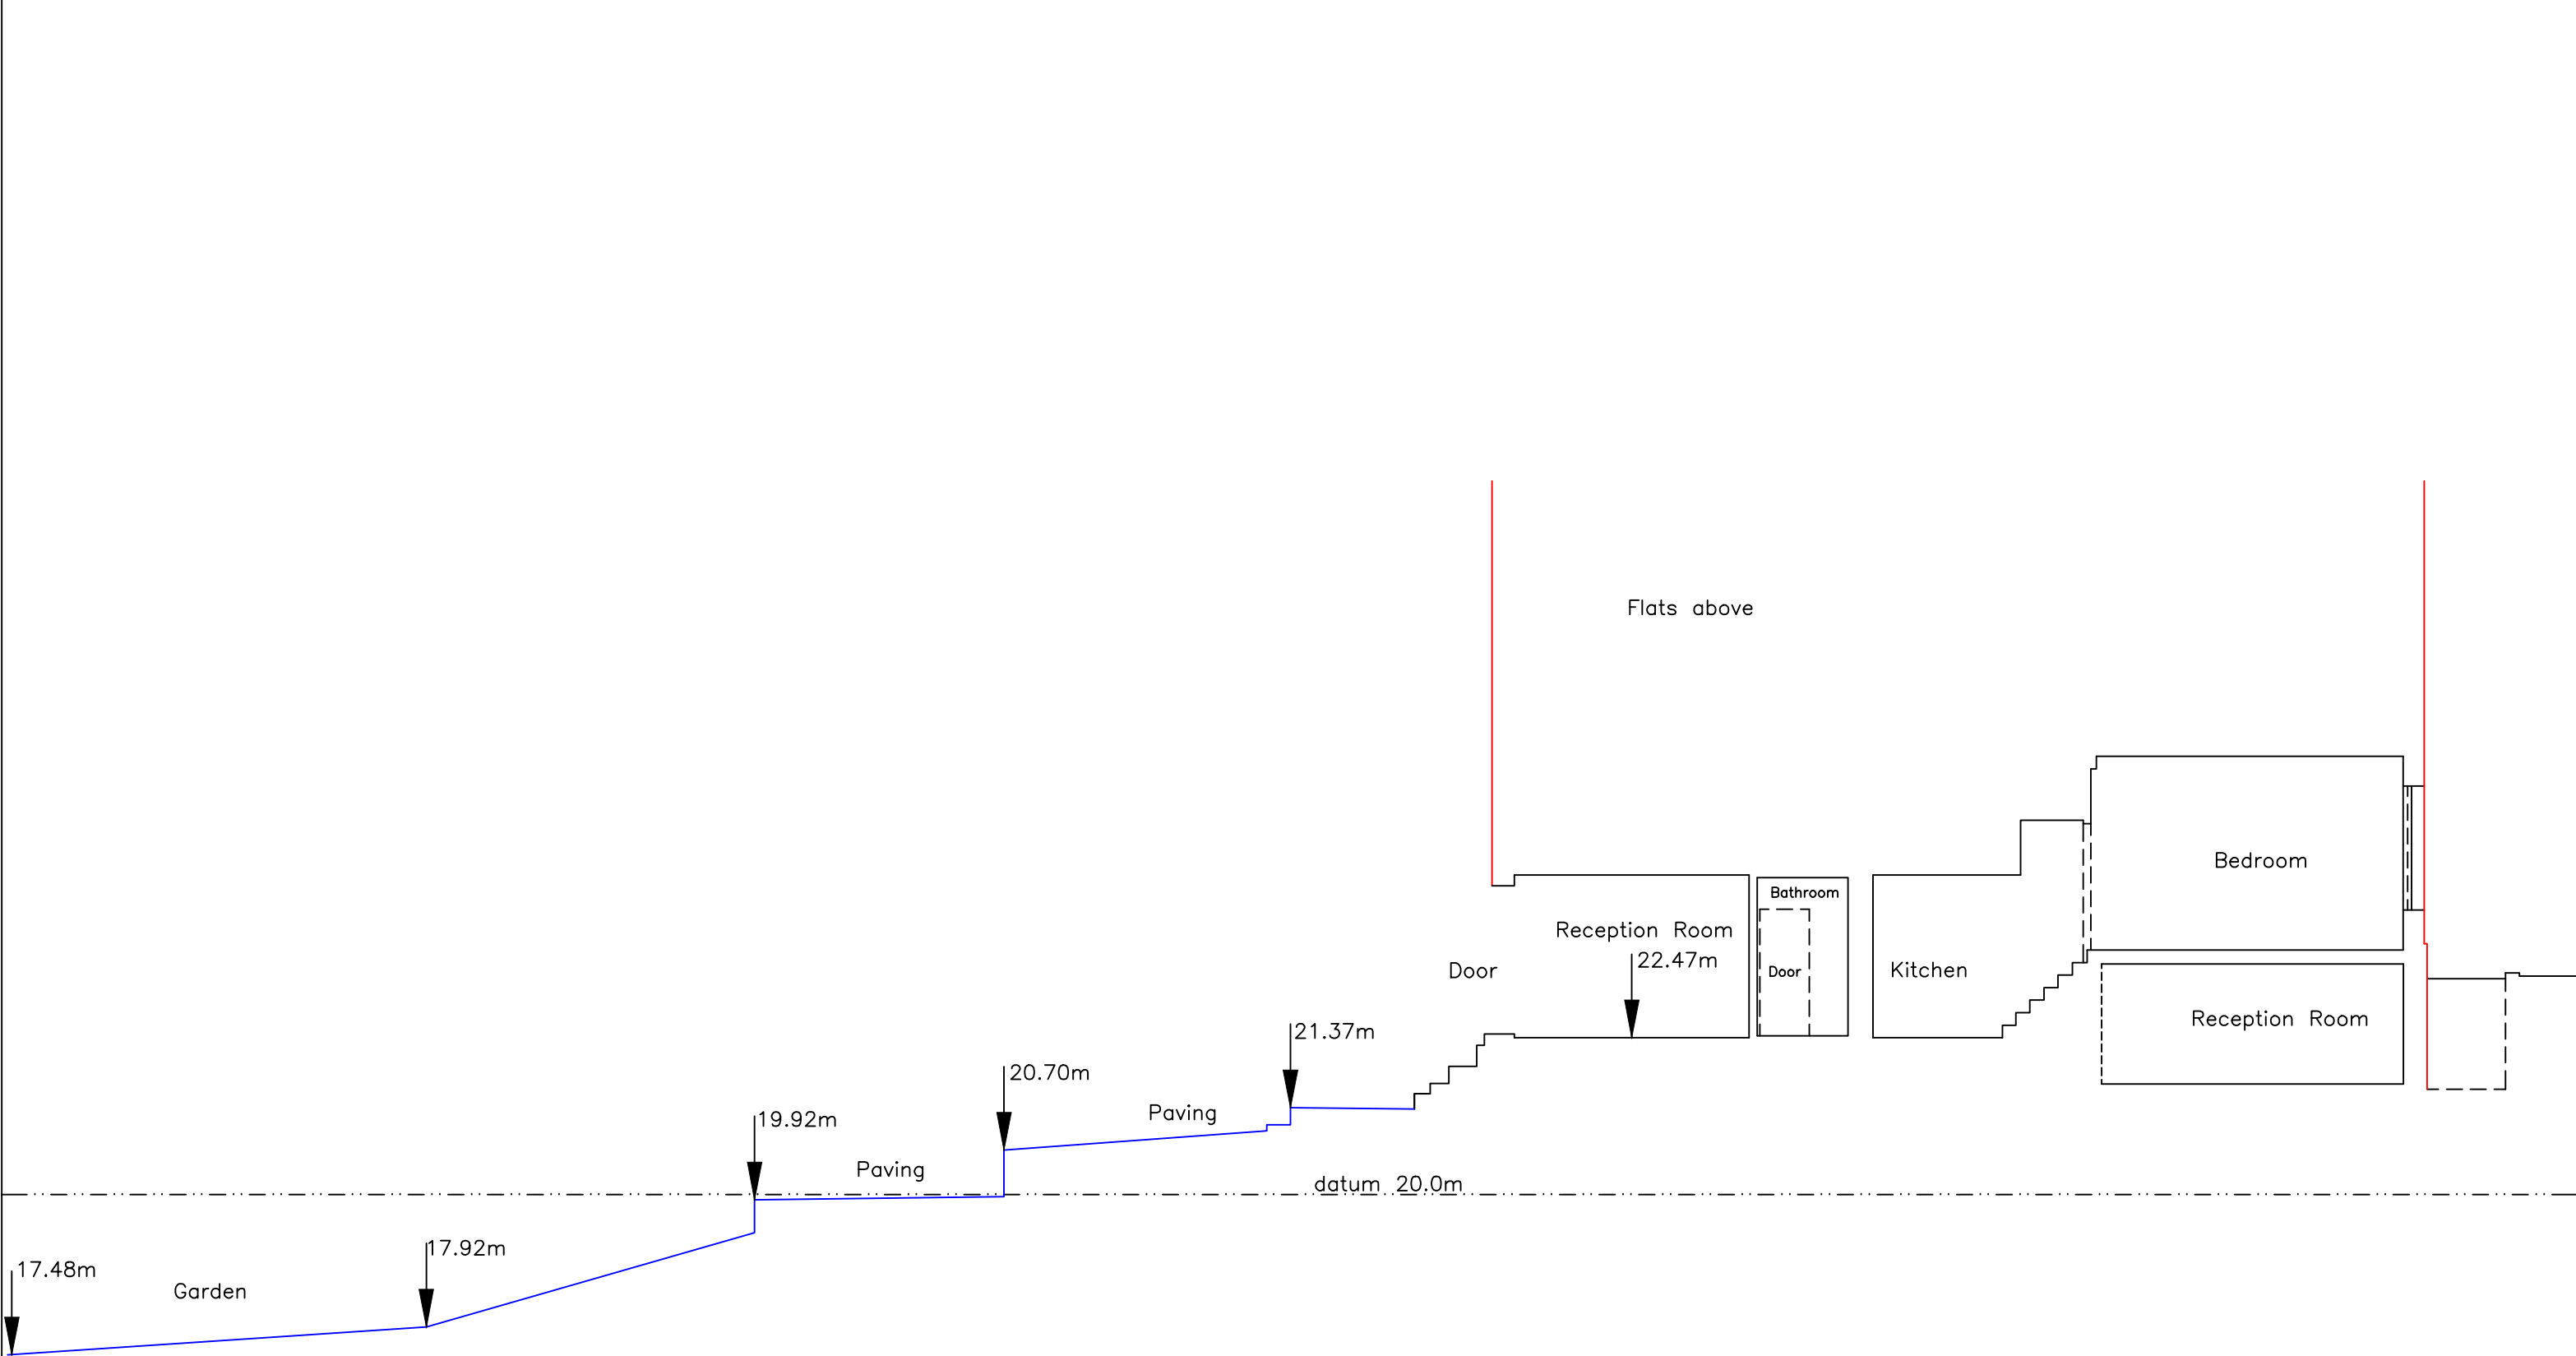

|   |  |   |                                    |                      |                     |
|---|--|---|------------------------------------|----------------------|---------------------|
| <div><div>HSL<div><div>Hillcrest<br/>Surveys<br/>Limited</div><div><div>BOURNEMOUTH, DORSET OFFICE</div><div>23 BETHIA ROAD, QUEENS PARK, BOURNEMOUTH BH6 9BD</div><div><div>Tel: 01202 300950</div><div>Fax: 01202 242505</div><div>E-Mail: surveys@hillcrestsurveys.co.uk</div></div></div></div></div></div> |  | REV.                                                                                                   | DATE                               | DETAILS              | BY                  |
|   |  | 0   | 08/08/2019                         | Original Issue       | ADB                 |
|   |  | A   | 09/08/2019                         | Garden profile added | DW                  |
|   |  |   |                                    |                      |                     |
| Client:<br><b>Ellen</b>   |  | Notes:                                                                                                 |                                    |                      |                     |
|   |  | All levels are based upon Stn 1 20.000 m<br><br>Boundaries shown are not necessarily legal boundaries. |                                    |                      |                     |
| Title:<br><b>Section A - A</b>   |  | Date Surveyed:<br>July 2019                                                                            | Surveyed By:<br>AW                 | Drawn By:<br>DW      | Approved By:<br>ACT |
| Project:<br><b>233 Alexandra Park Rd.<br/>Norley Wood<br/>SO41 5RQ</b>   |  | Scale: 1:100<br><br>Plotted on A3                                                                      | Drawing No:<br><b>HCRS/WLW/3-A</b> |                      |                     |