




SECTION B-B

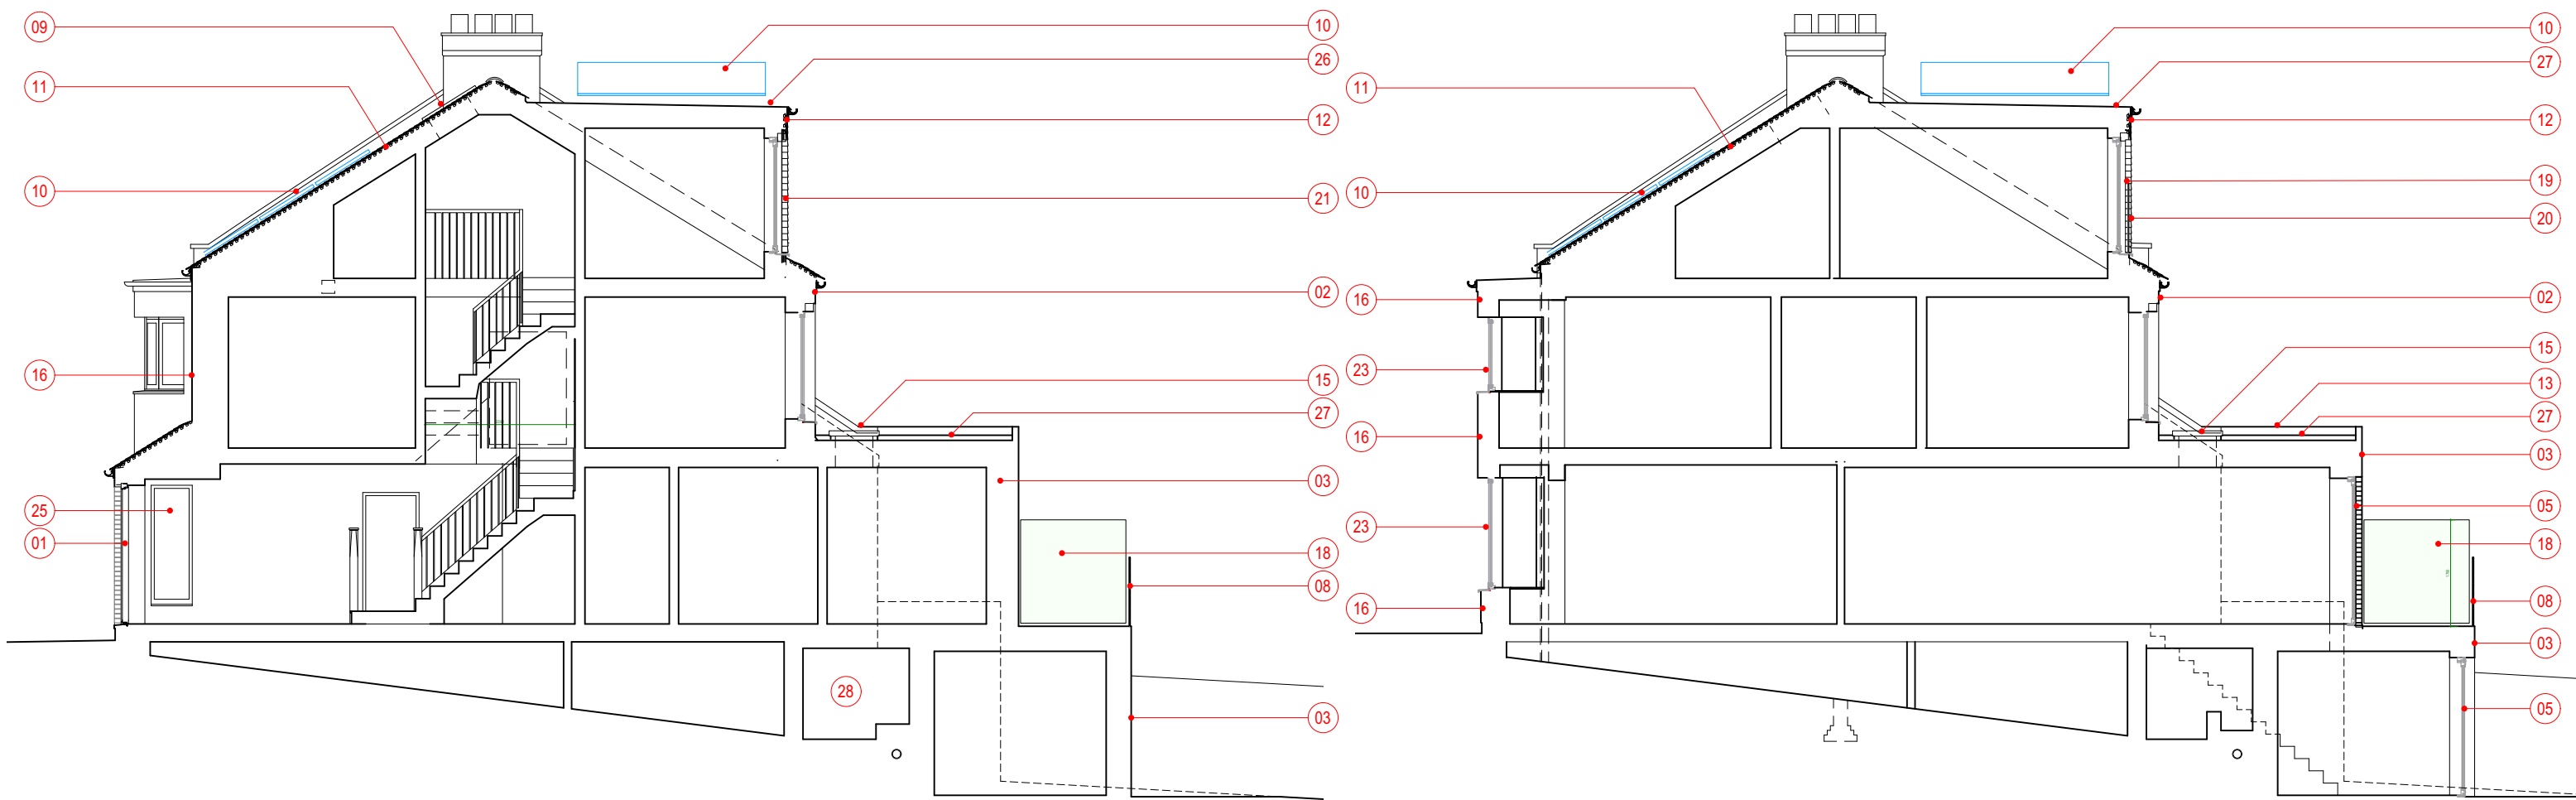


REAR (EAST) ELEVATION

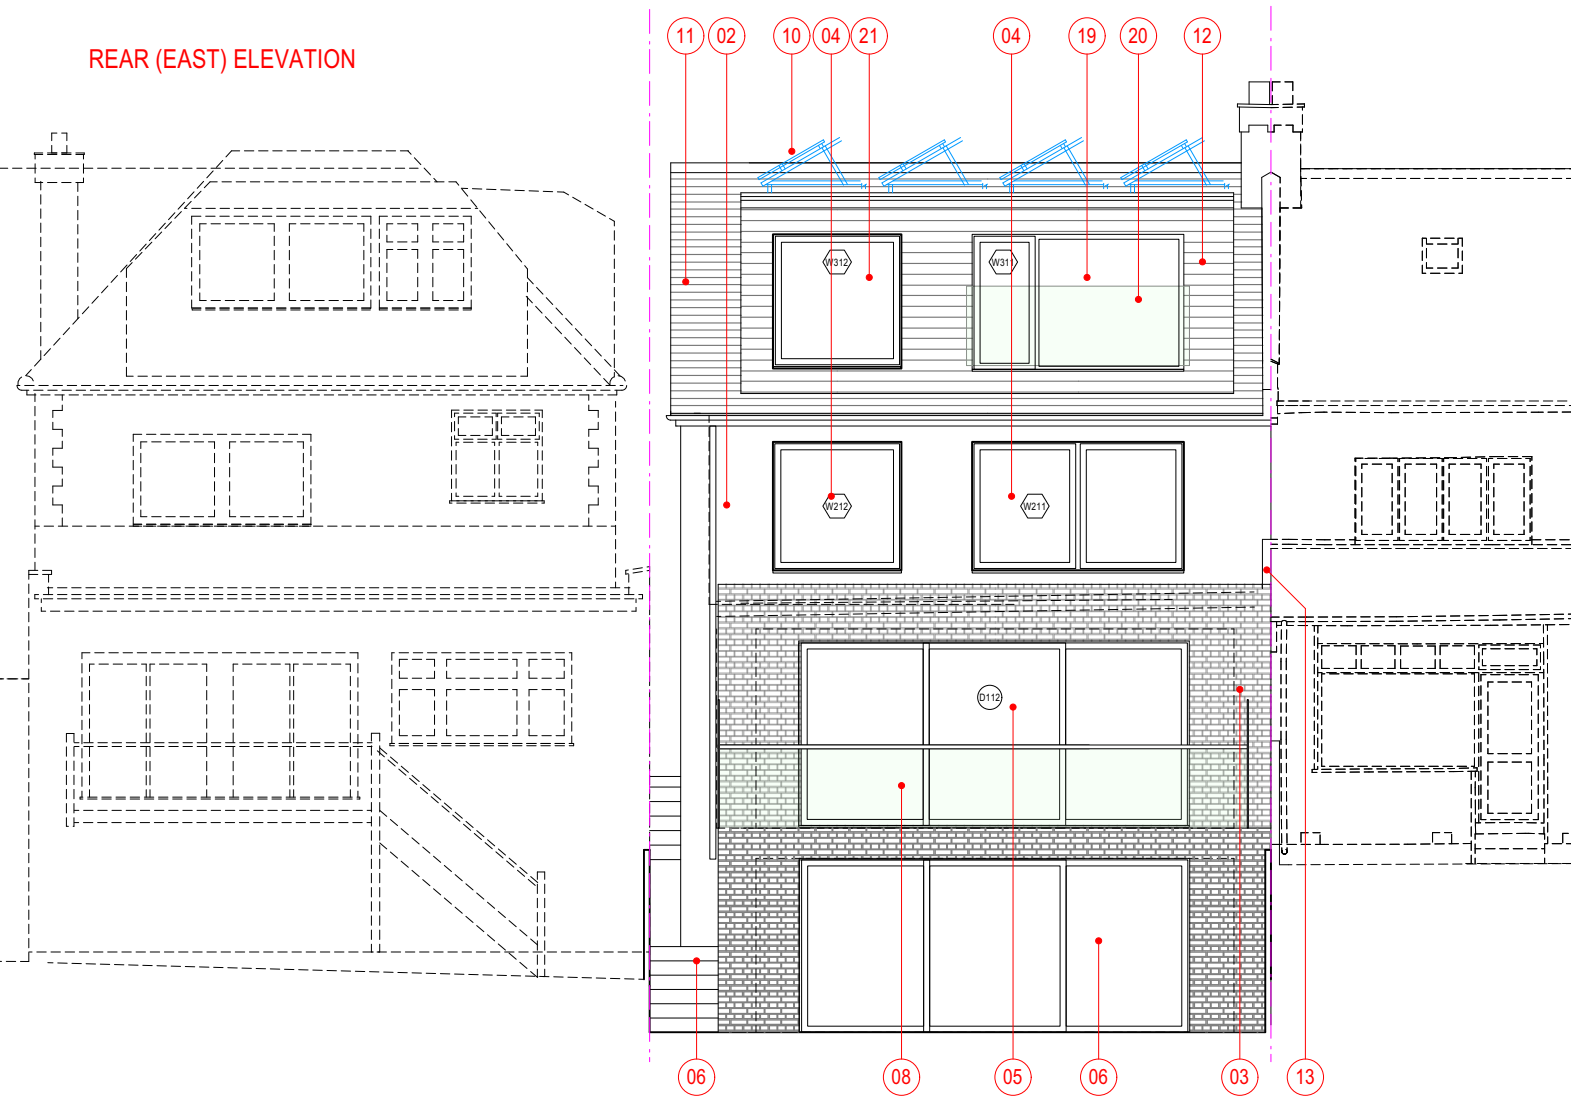


SIDE (SOUTH) ELEVATION

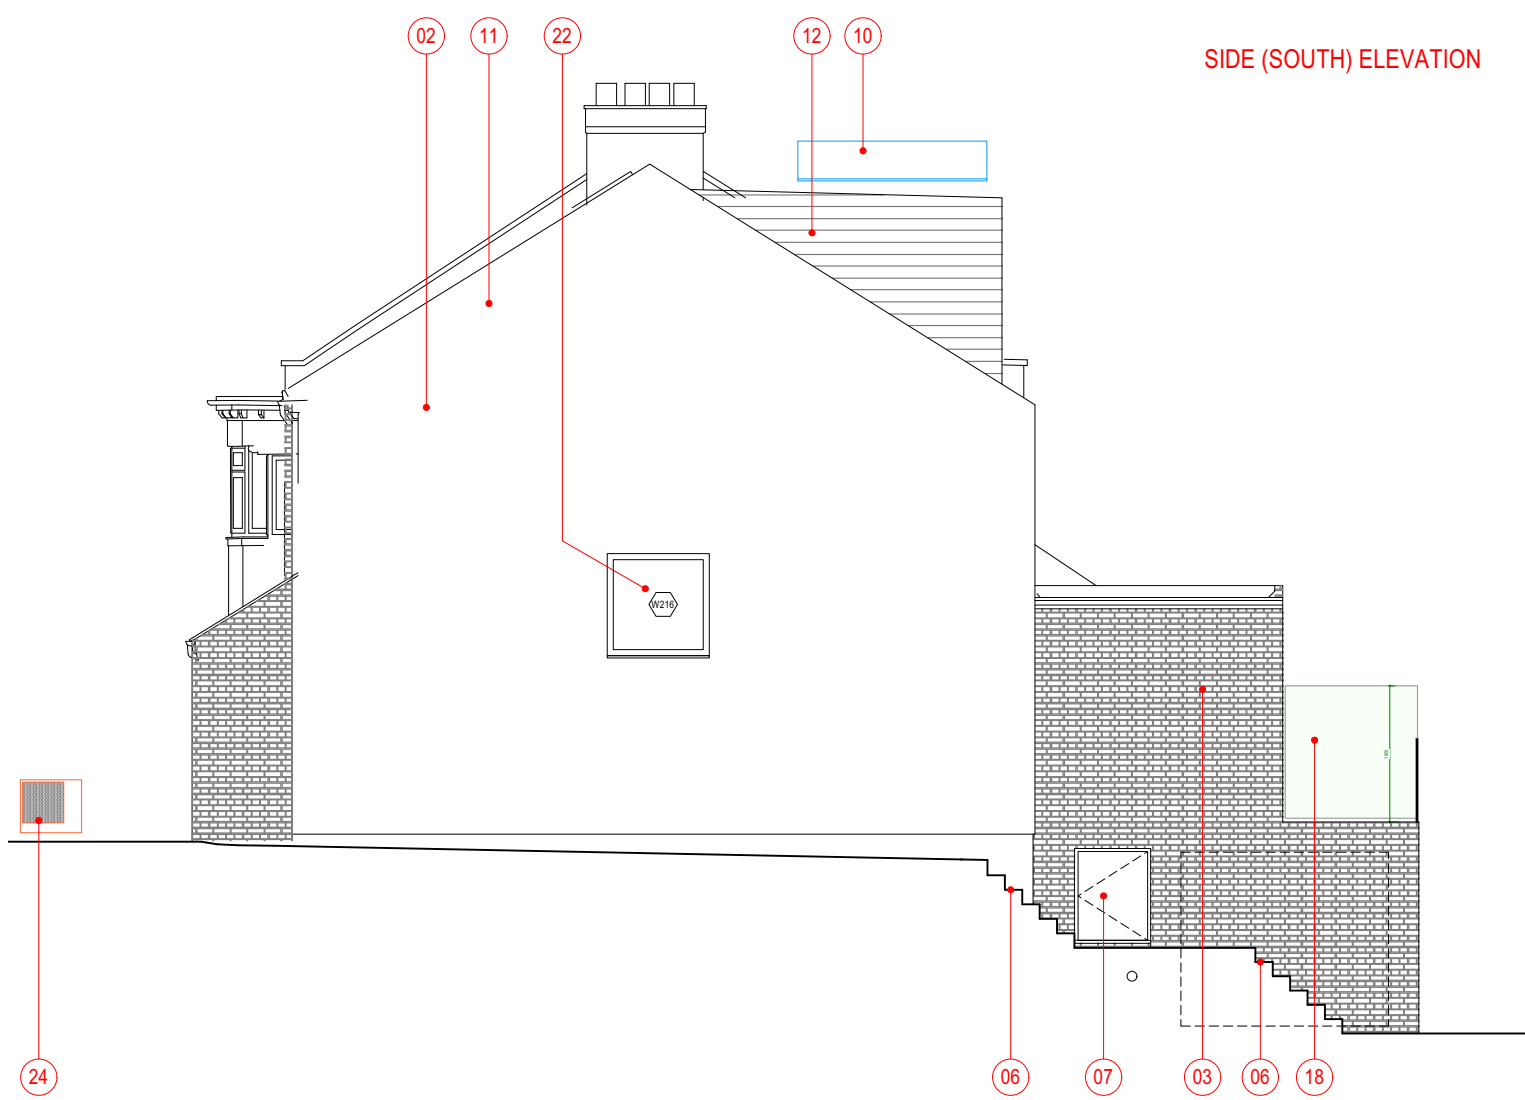

FRONT (WEST) ELEVATION

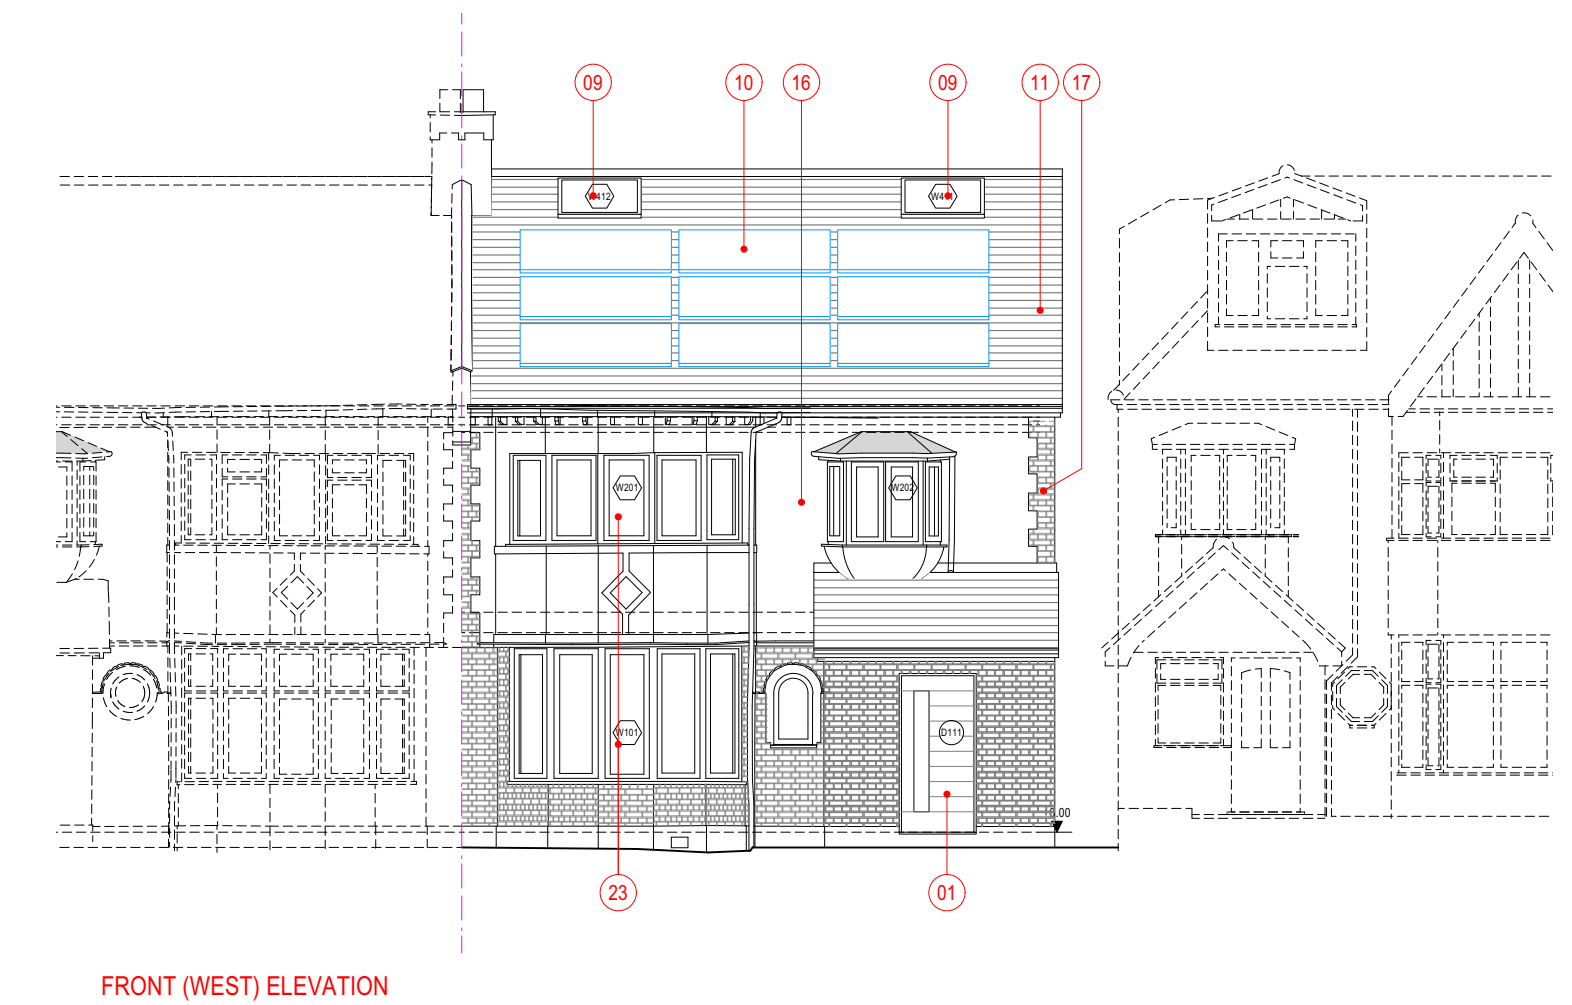

SIDE (NORTH) ELEVATION

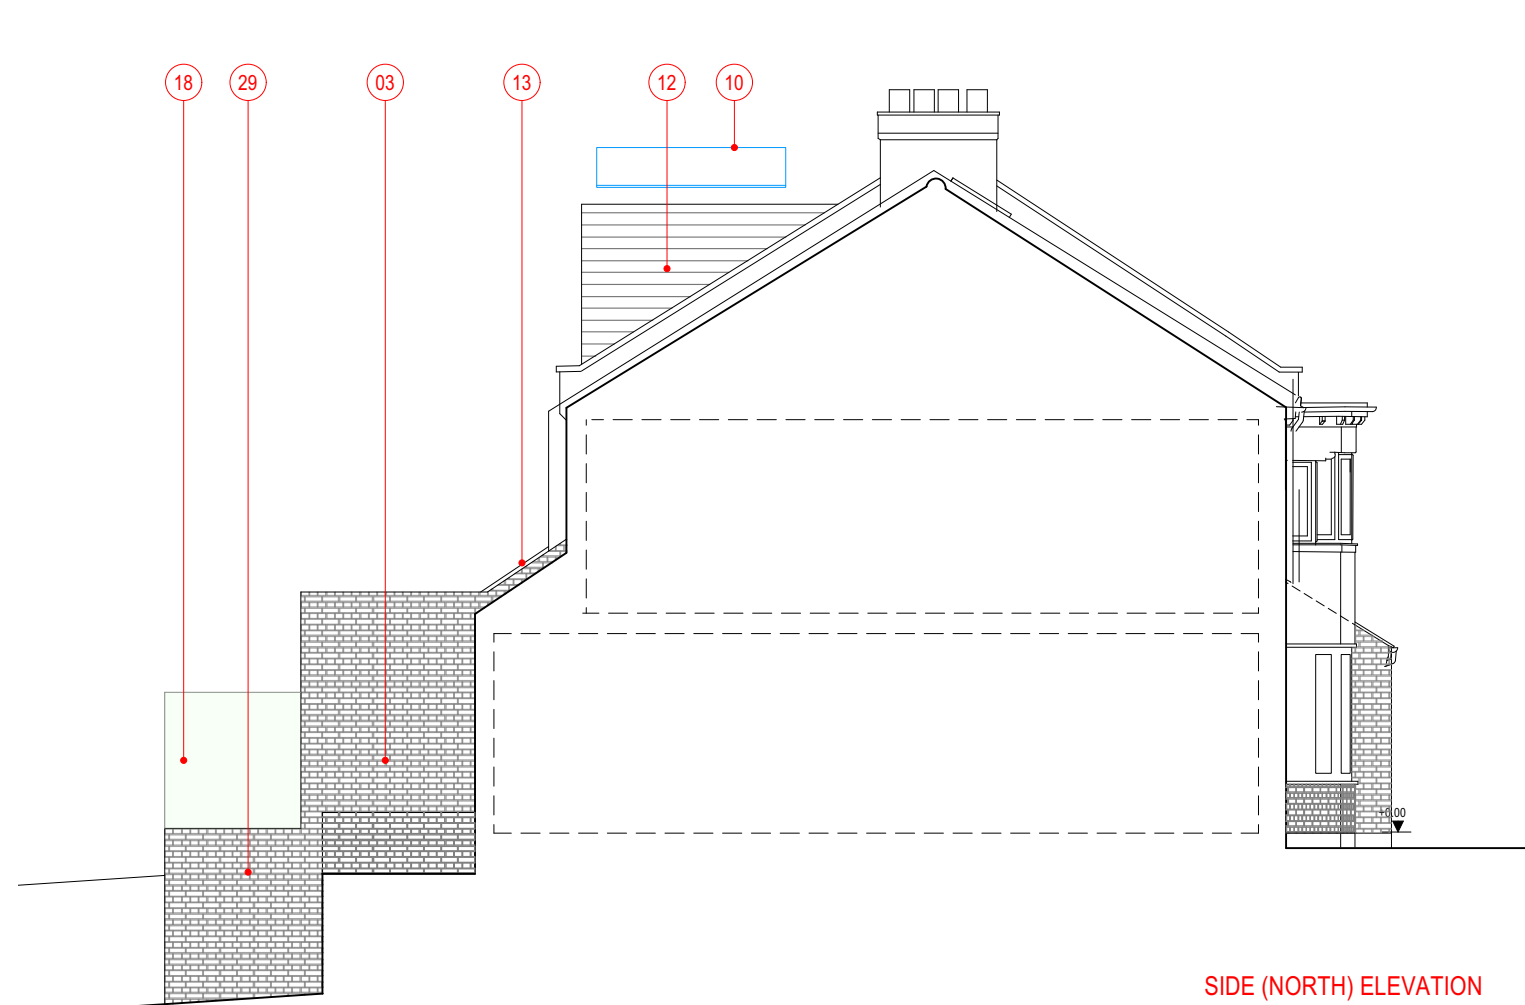

- 01 NEW ENTRANCE DOOR
- 02 SILICONE RENDER ON EXTERNAL WALL INSULATION
- 03 REAR EXTENSION (BRICK FINISH)
- 04 TIMBER FRAMED WINDOW
- 05 TIMBER FRAMED GLAZED SLIDING DOORS
- 06 STAIRS FROM SIDE PASSAGE TO GARDEN LEVEL
- 07 PAINTED TIMBER DOOR TO ACCESS DRAINAGE RUN
- 08 GLASS BALUSTRADE
- 09 ROOFLIGHT
- 10 SOLAR PANELS

- 11 HIP TO GABLE ROOF PROFILE (TILES AS EXISTING)
- 12 REAR DORMER - VERTICAL TILES
- 13 BRICK PARAPET WALL AT BOUNDARY WITH ADJOINING PROPERTY
- 14 PITCHED ROOF TO MATCH ADJACENT HOUSE
- 15 FLAT ROOF ROOFLIGHT
- 16 PEBBLEDASH TO MATCH EXISTING ON EXTERNAL WALL INSULATION
- 17 BRICK SLIPS ON EXTERNAL WALL INSULATION TO MATCH EXISTING
- 18 1800MM HIGH OBSCURED GLASS PRIVACY SCREEN
- 19 TIMBER FRAMED SLIDING WINDOWS
- 20 FIXED GLASS BALUSTRADE

- 21 TIMBER FRAMED WINDOW
- 22 FIXED TIMBER FRAMED WINDOW
- 23 REPLACEMENT TIMBER FRAMED WINDOWS
- 24 AIR SOURCE HEAT PUMP - SEE CONDITIONS ON PROPOSED PLANS DRAWING
- 25 TIMBER FRAMED WINDOW IN AMENDED OPENING
- 26 SINGLE PLY MEMBRANE DORMER ROOF
- 27 SINGLE PLY MEMBRANE DORMER ROOF
- 28 ACCESS SPACE TO EXISTING DRAINAGE RUN
- 29 BRICK WALL OF GARDEN ROOM
- 30

REV	NOTE	DATE	BY
1	PROJECT	2023	DOMINIC O'RIORDAN
2	7 WOOD VALE, LONDON N10	2023	DOMINIC O'RIORDAN
3	DRAWING	2023	DOMINIC O'RIORDAN
4	PROPOSED ELEVATIONS AND SECTION BLANNING 1:100@A2	2023	DOMINIC O'RIORDAN
5	CLIENT	2023	DOMINIC O'RIORDAN
6	LUCA OGLINA + CAIA RYSZAKOWSKA	2023	DOMINIC O'RIORDAN
7	DO'R	2023	DOMINIC O'RIORDAN

DOMINIC O'RIORDAN - ARCHITECT

82 ROWDITCH LANE LONDON SW11 5BX M: 07989 411191 E:DP@DOMINICORIDAN.COM

0 1 5 10M