


Garden Outbuilding Proposal for 16 Milton Road, Flat 1, London, N6 5QD

Proposal for a 4.5m x 2.6m garden outbuilding




Scale = 1:100


Proposed Cabin

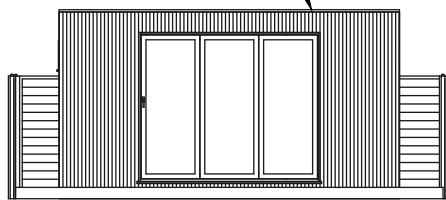


E1 West Elevation Proposed
A4 Scale: 1mm : 100mm

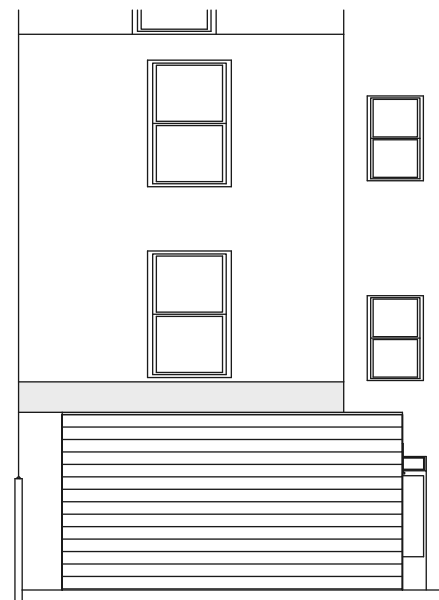

E2 East Elevation Proposed
A4 Scale: 1mm : 100mm

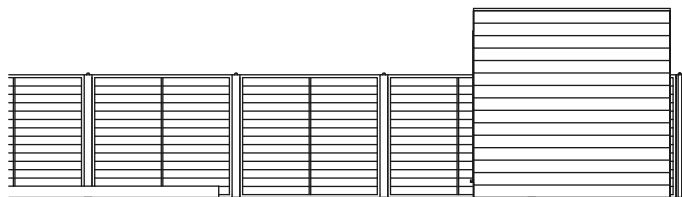

E3 South Elevation Proposed
A4 Scale: 1mm : 100mm

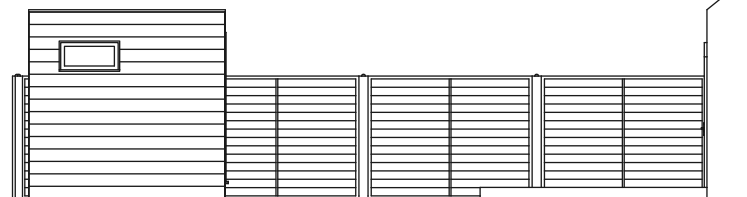


E4 North Elevation Proposed
A4 Scale: 1mm : 100mm




Scale = 1:100


Existing Shed

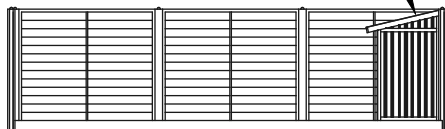


E5 West Elevation Existing
A4 Scale: 1mm : 100mm

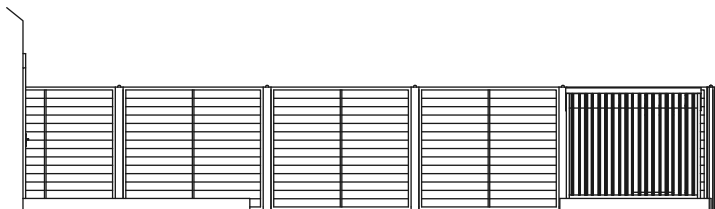

E7 South Elevation Existing
A4 Scale: 1mm : 100mm

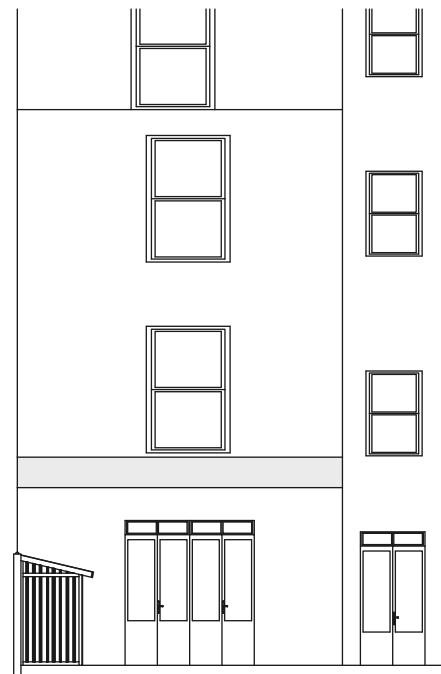


E6 East Elevation Existing
A4 Scale: 1mm : 100mm

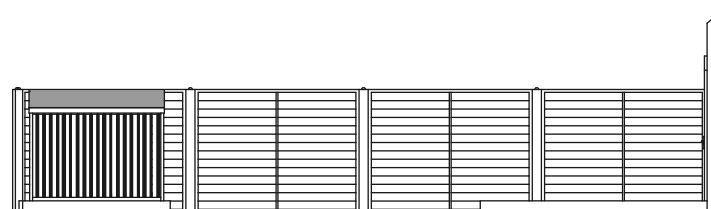

E8 North Elevation Existing
A4 Scale: 1mm : 100mm



Scale = 1:100

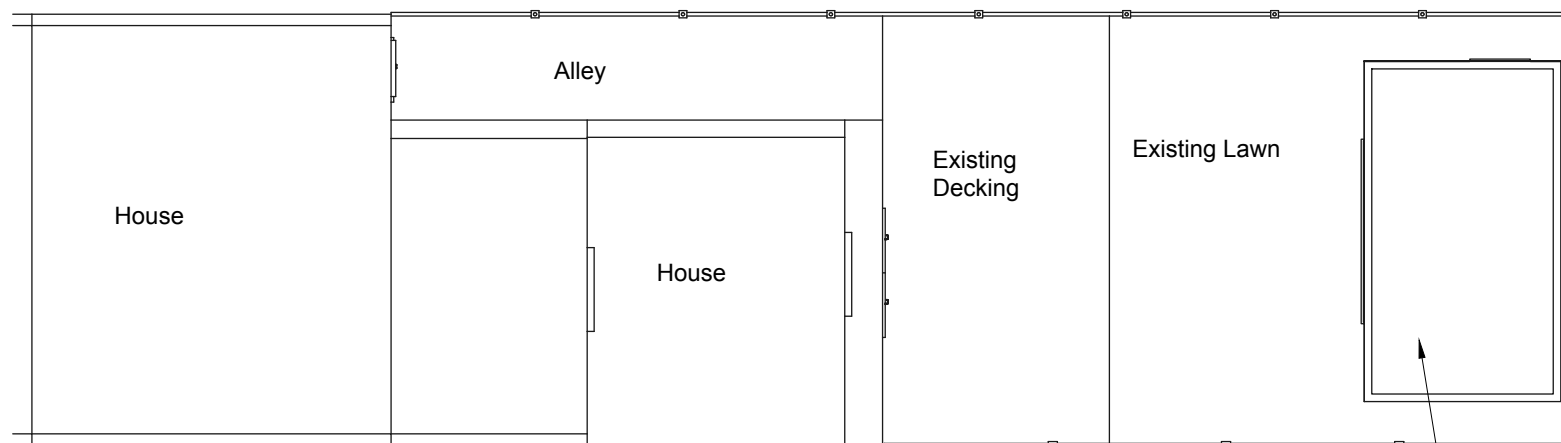


P1 Plan Proposed
A4 Scale: 1mm : 100mm





Scale = 1:100

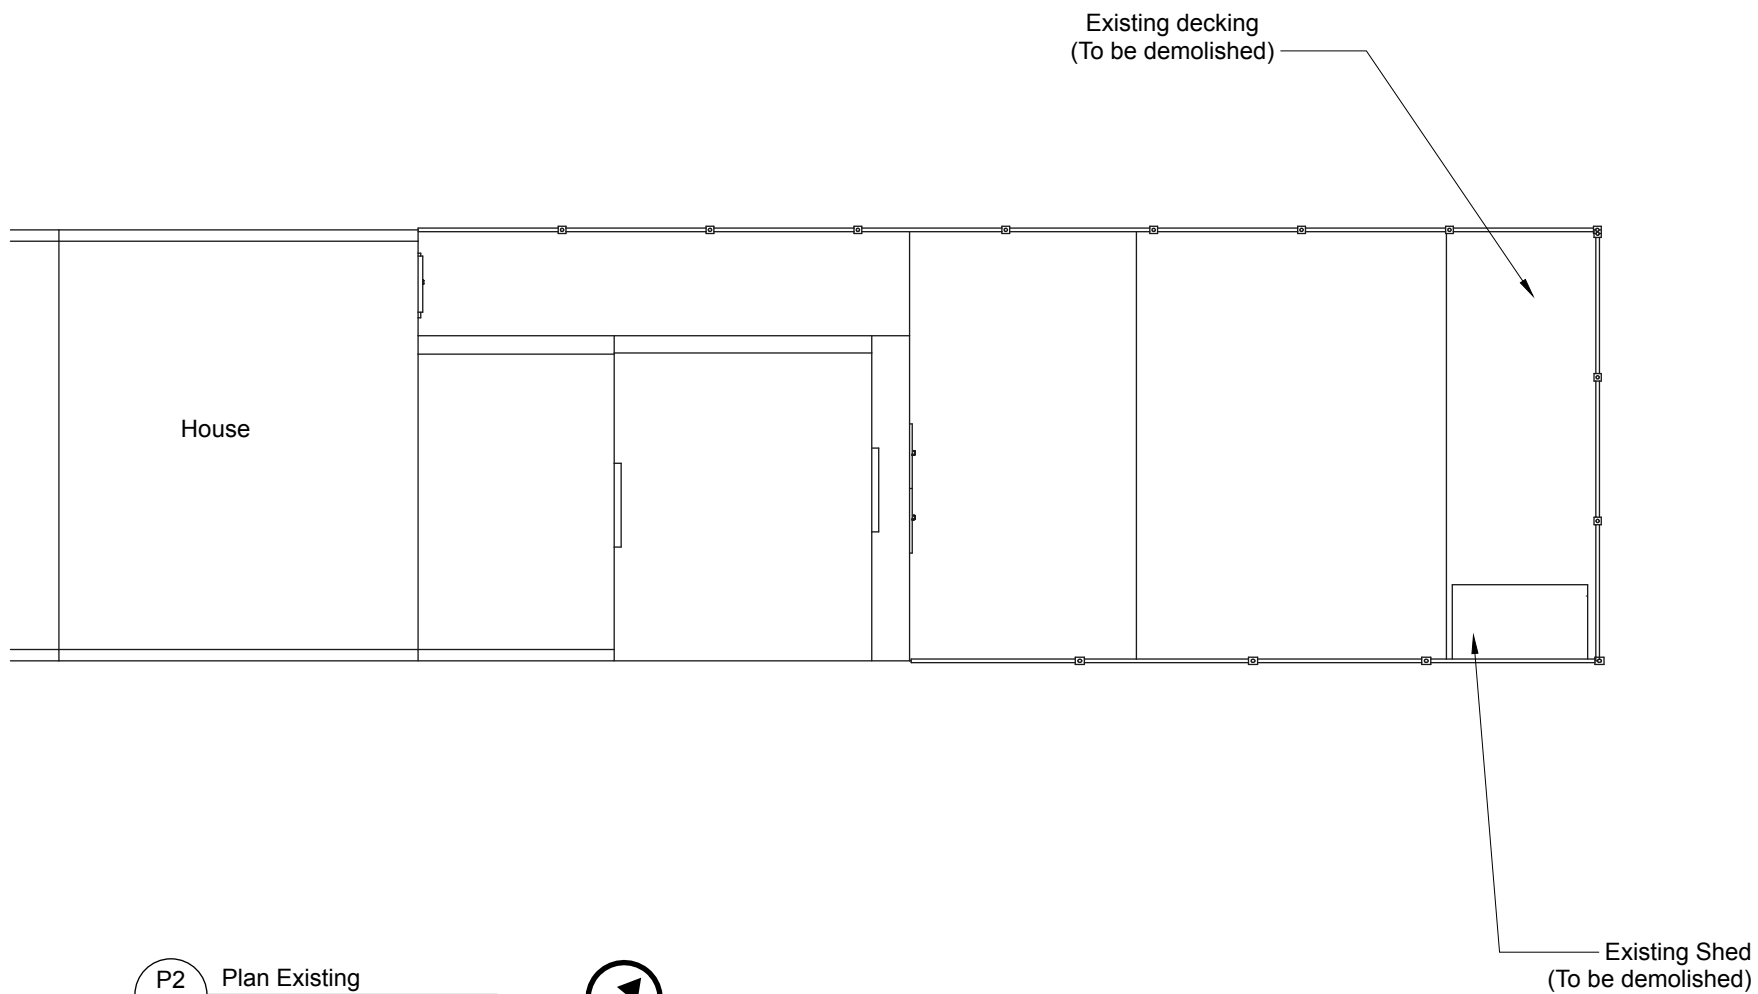


P2 Plan Existing
A4 Scale: 1mm : 100mm






Scale = 1:100

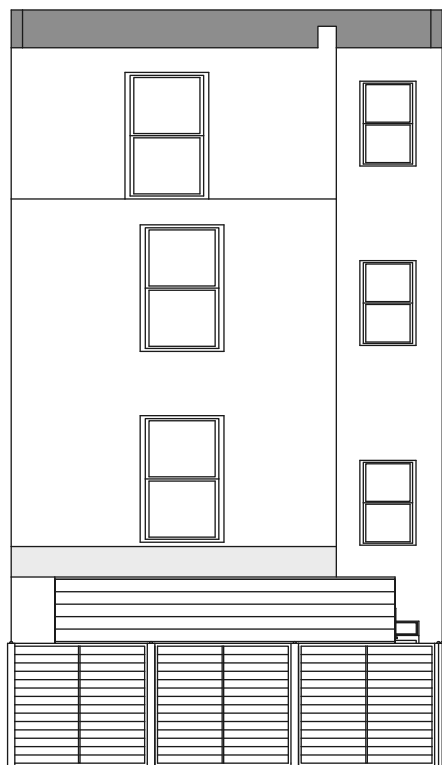

E9 East Elevation Proposed
A4 Scale: 1mm : 100mm

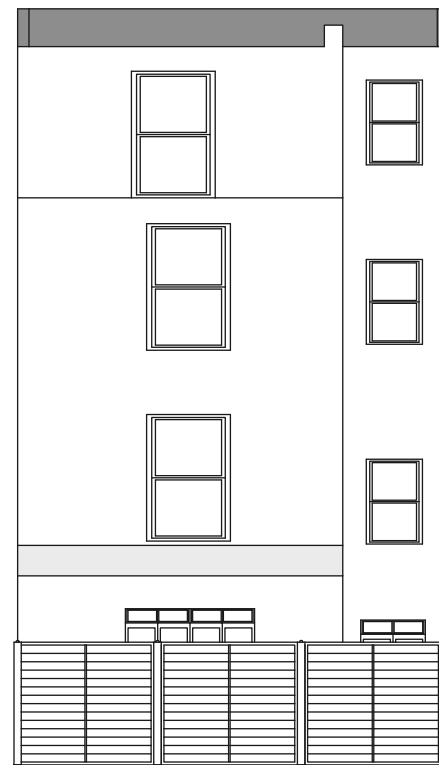

E10 East Elevation Existing
A4 Scale: 1mm : 100mm




Scale = 1:100

E11
A4

Full North
Elevation Proposed


Scale: 1mm : 100mm

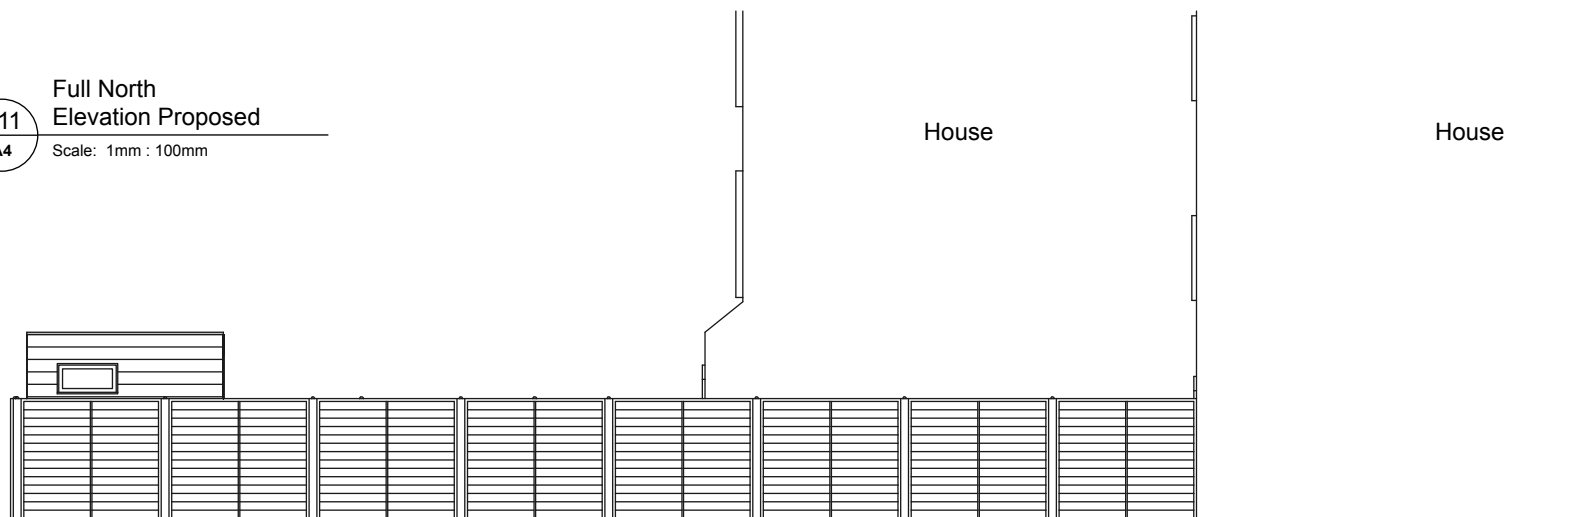

E12
A4

Full North
Elevation Existing

Scale: 1mm : 100mm

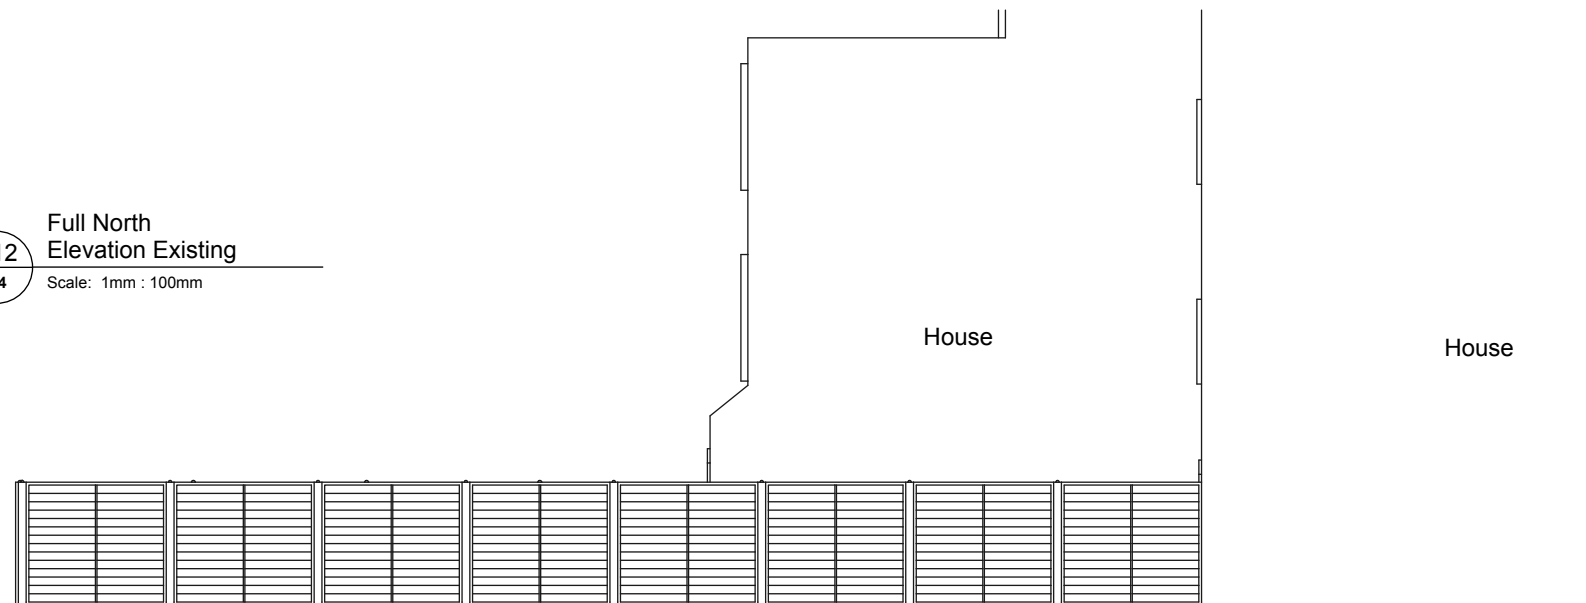




Scale = 1:100

House


E13 Full South
Elevation Proposed
A4 Scale: 1mm : 100mm

House

E14 Full South
Elevation Existing
A4 Scale: 1mm : 100mm

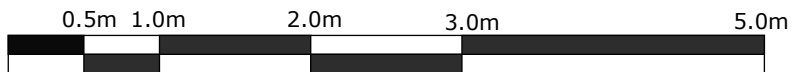

Scale = 1:50

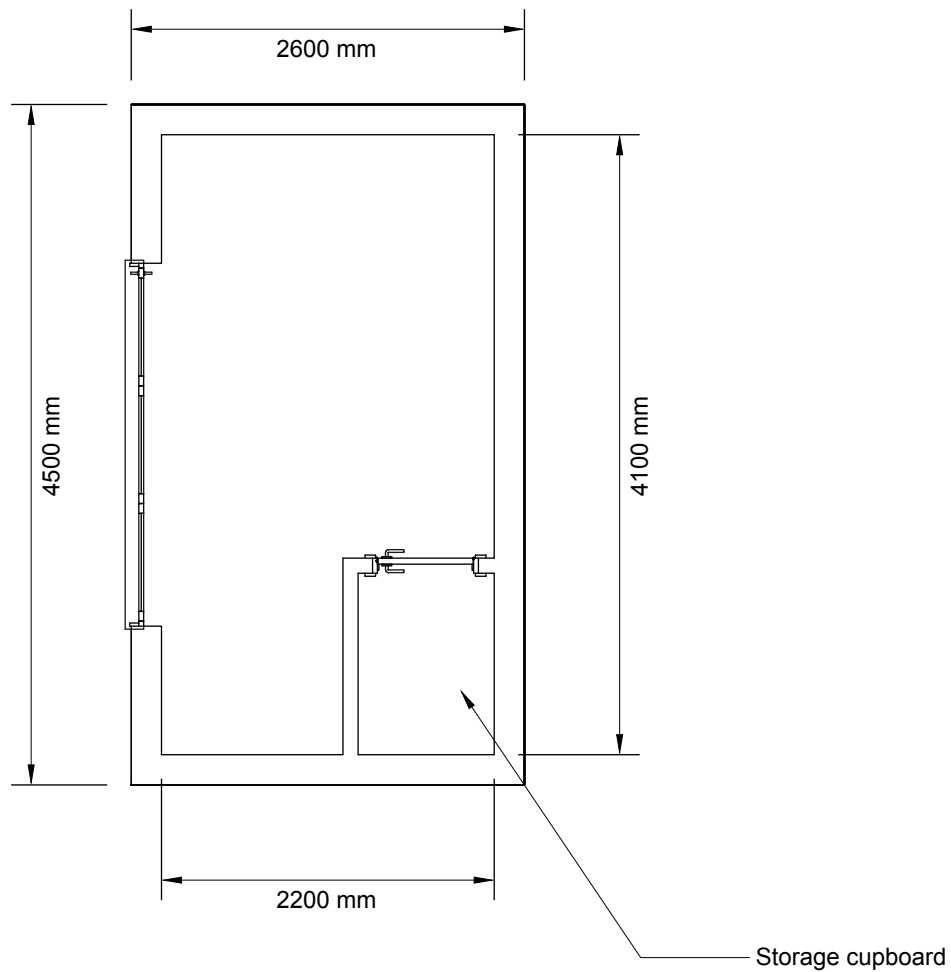


P3 Cabin Plan Proposed
A4 Scale: 1mm : 50mm







Scale = 1:50

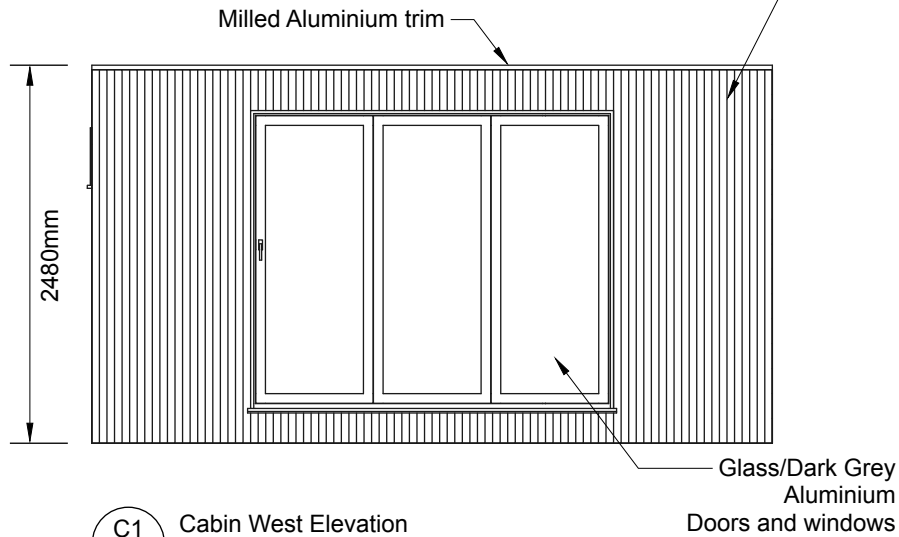


C1 Cabin West Elevation
A4 Scale: 1mm : 50mm

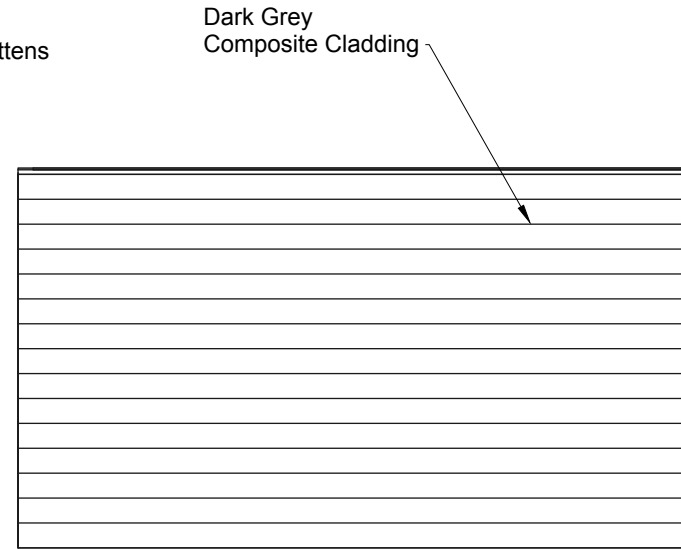

C2 Cabin East Elevation
A4 Scale: 1mm : 50mm

 

C3 Cabin South Elevation
A4 Scale: 1mm : 50mm

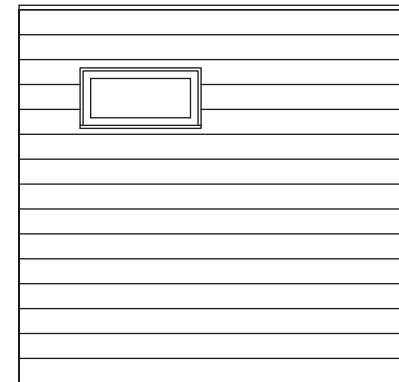

C4 Cabin North Elevation
A4 Scale: 1mm : 50mm