

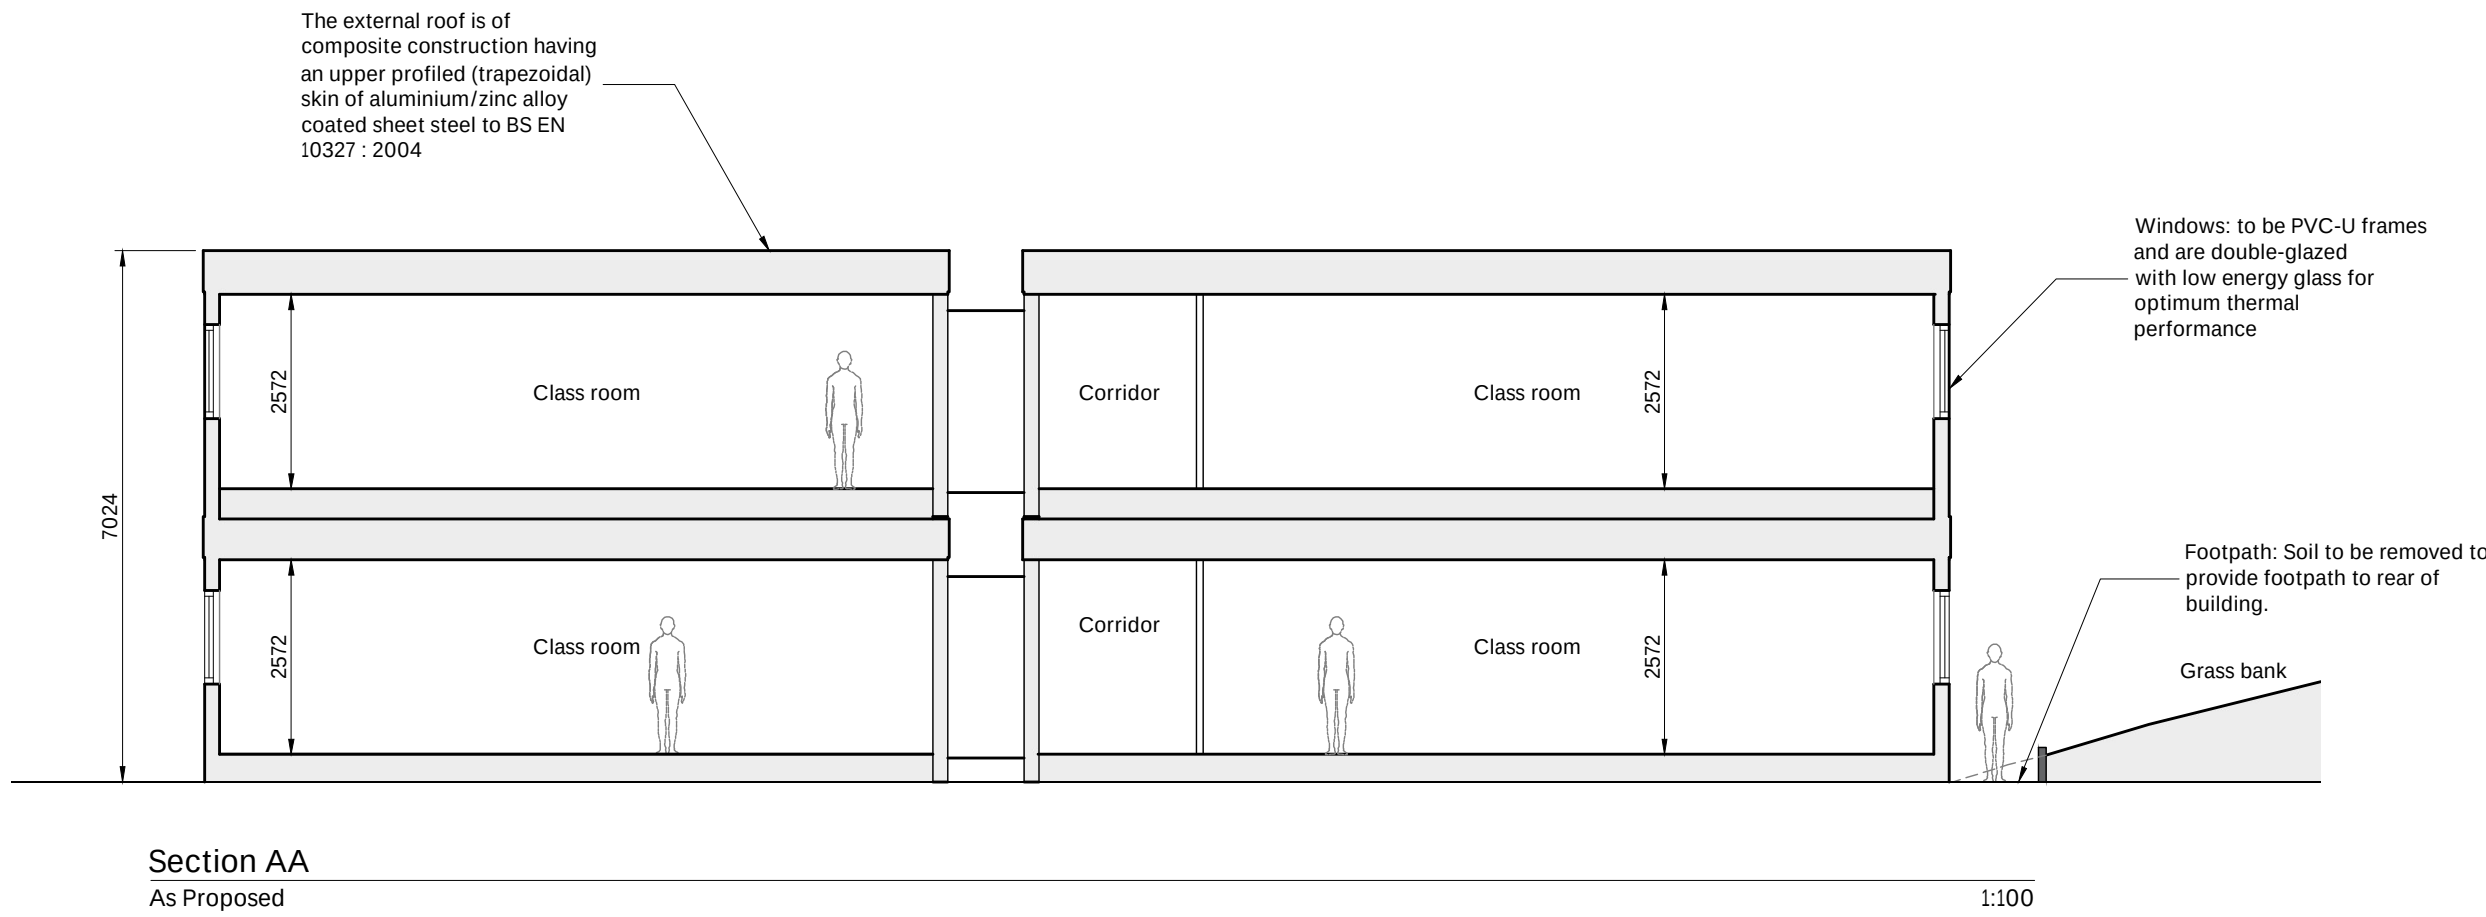
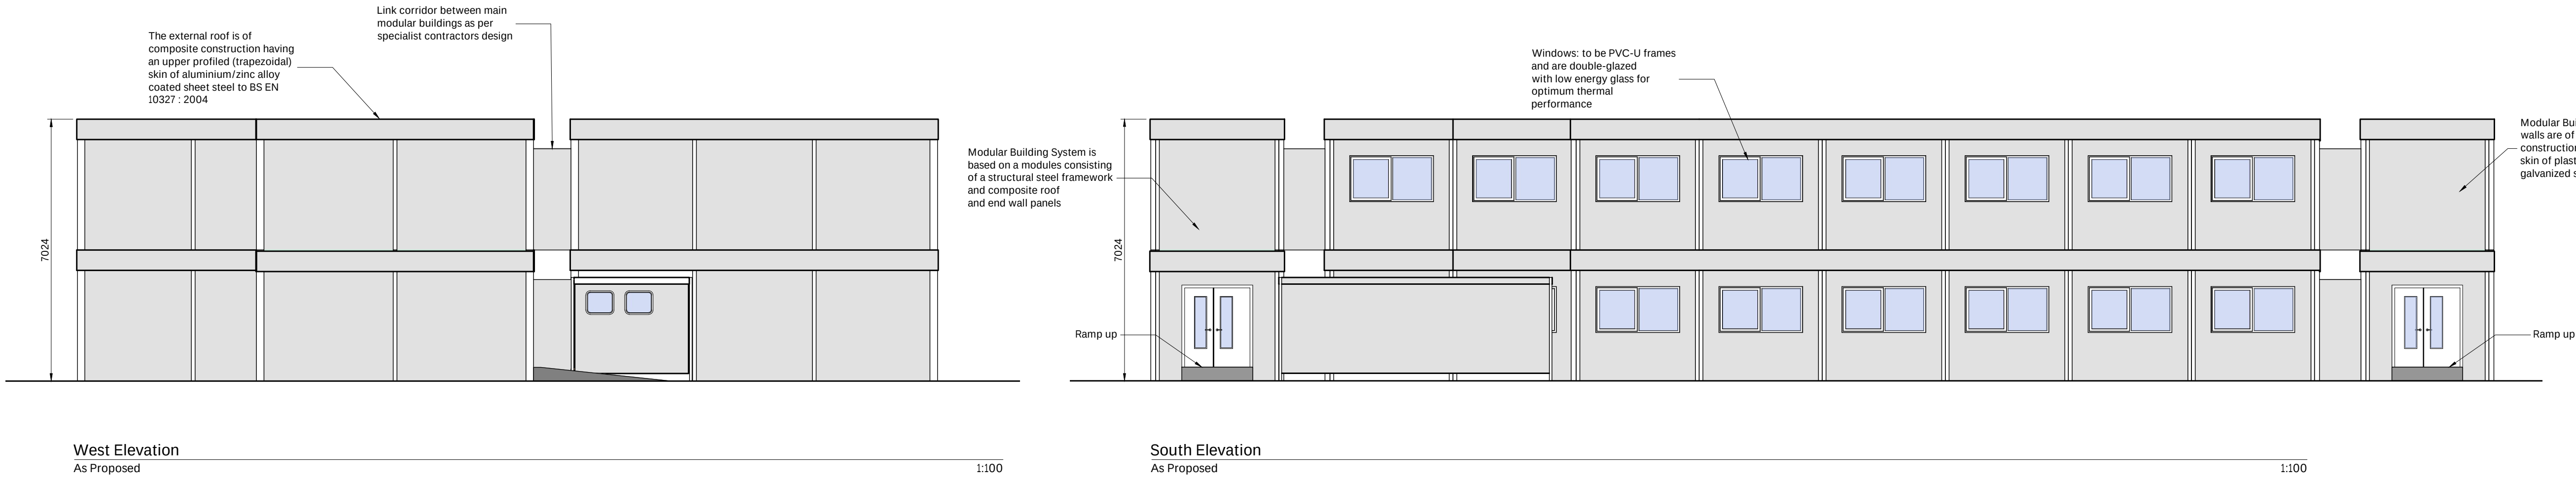
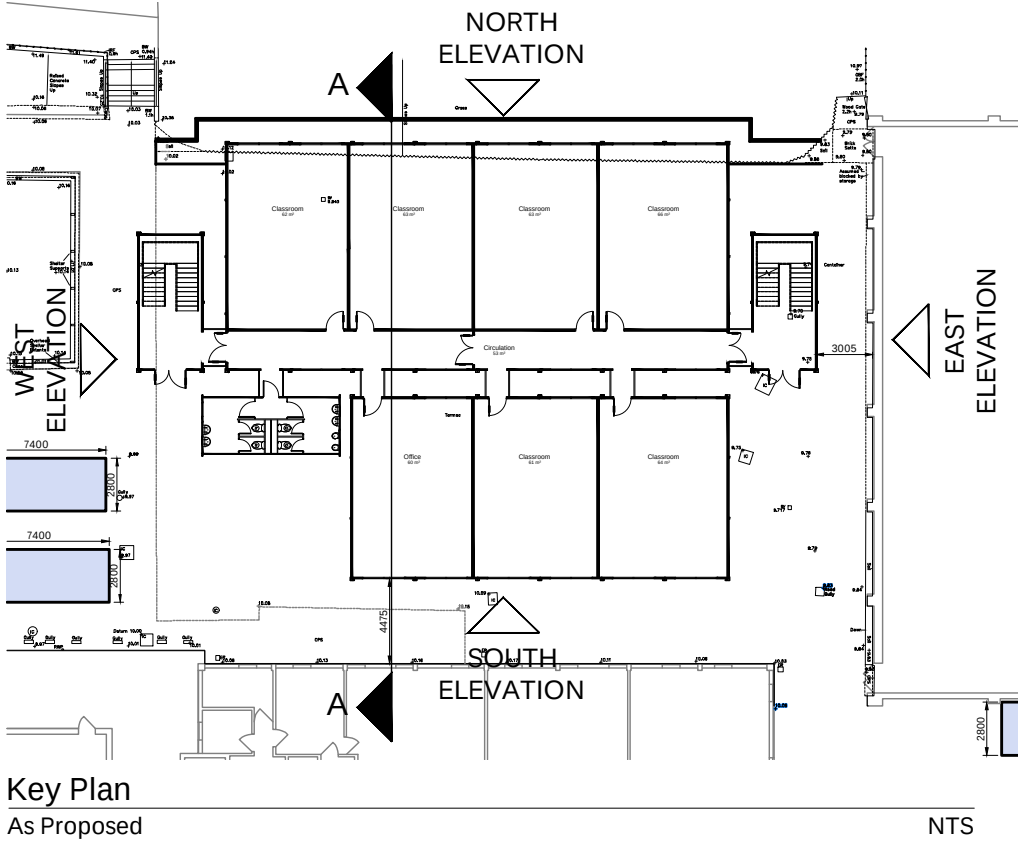


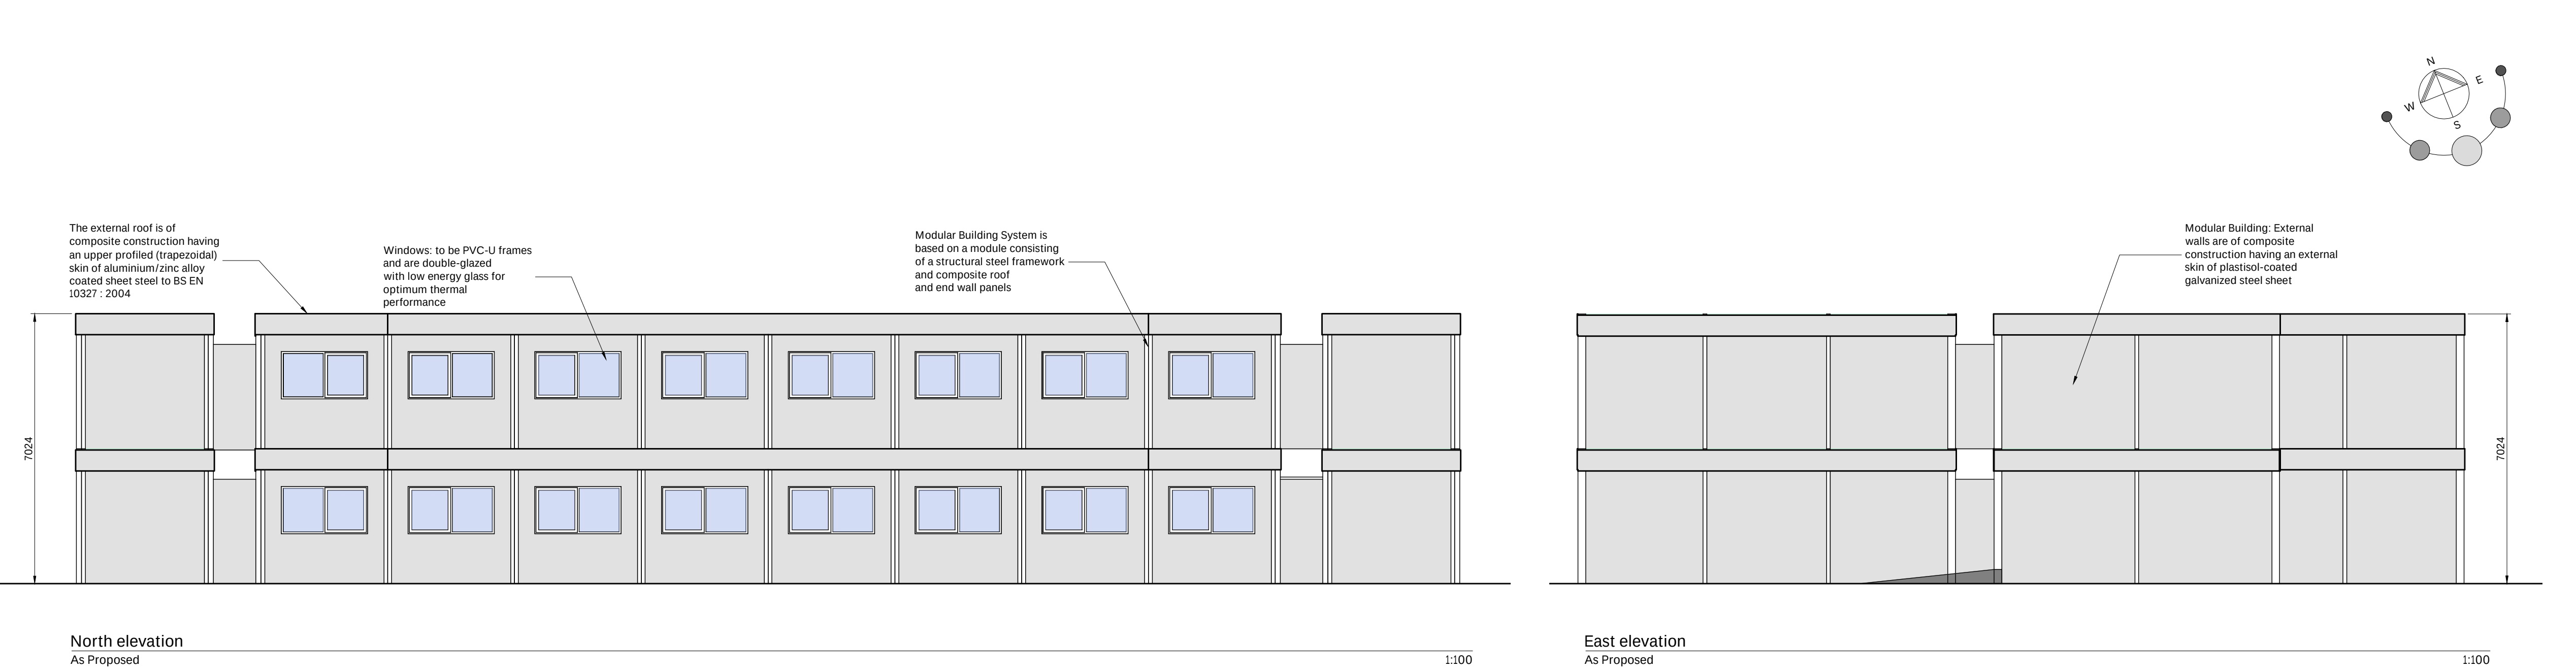

Precedent image

NTS

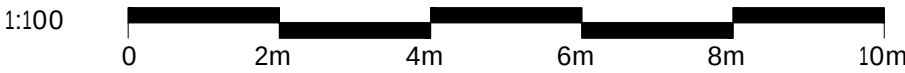

P01	Issued for planning	09.06.23	sd	aw
rev.	description	date	drawn	checked

client :

London Borough of Haringey

project :

Park View School,
Temporary Classrooms

drawing title :

Proposed Elevations & Section AA

FulkersBaileyRussell	
London Basingstoke Brighton Bristol Cardiff Kings Hill Manchester	
info@fulkers.co.uk // www.fulkers.co.uk // 020 3735 5792	
proj no : 23.4106	scale: 1:100@A1
identifier : 4106-FBR-A1-ZZ-DR-A-203	
status: S4 (Stage approval)	rev no: P01