


BLOCK PLAN

property boundary

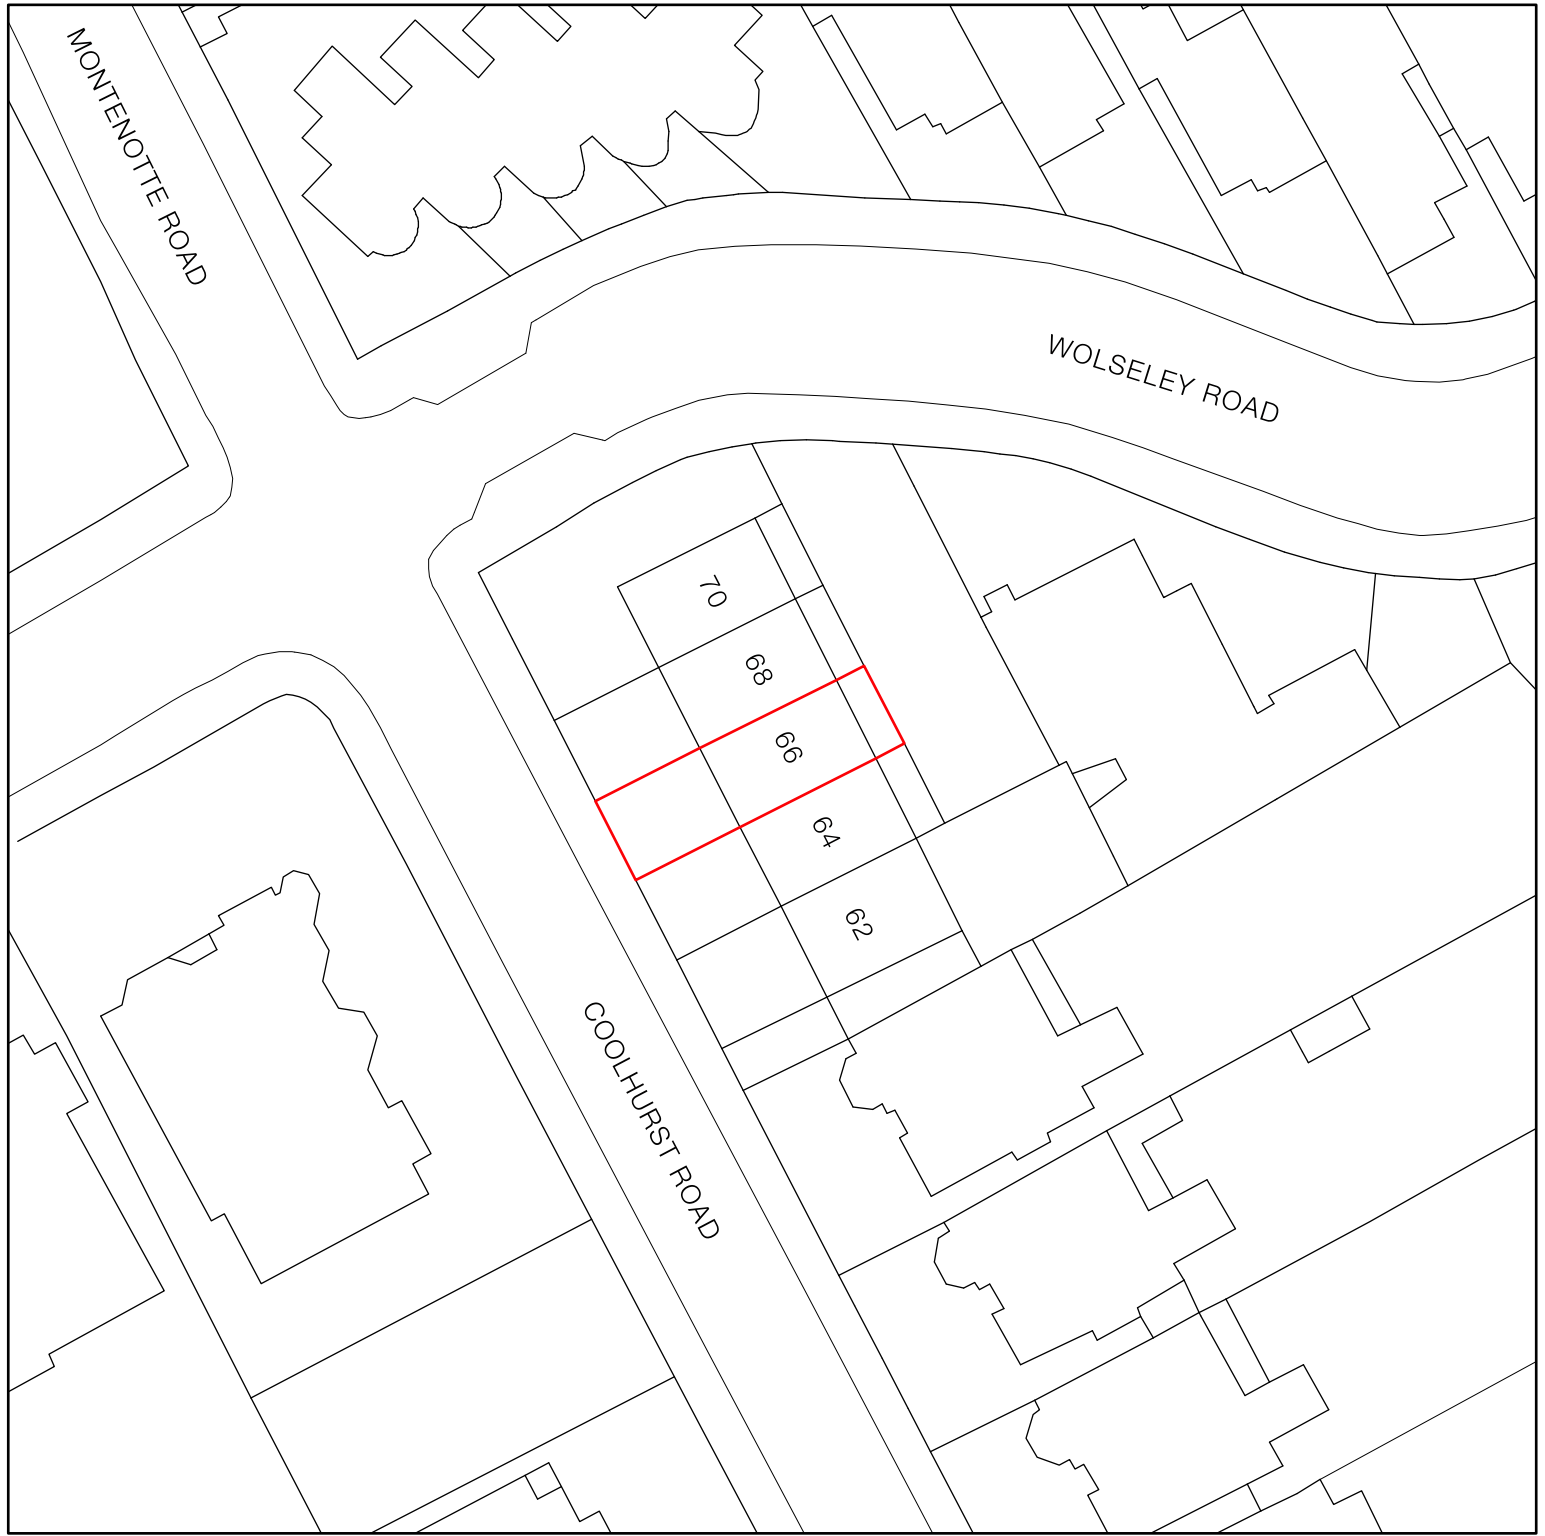

Business Design Centre
52 Upper street, Islington
London, N1 0QH

0207 288 1188
www.digitalportfolios.com

project 66 Coolhurst Road

title Block Plan

scale 1:500 @ A3

drawing no. RJ-66COOL-BP00

drawn by NB

rev A