




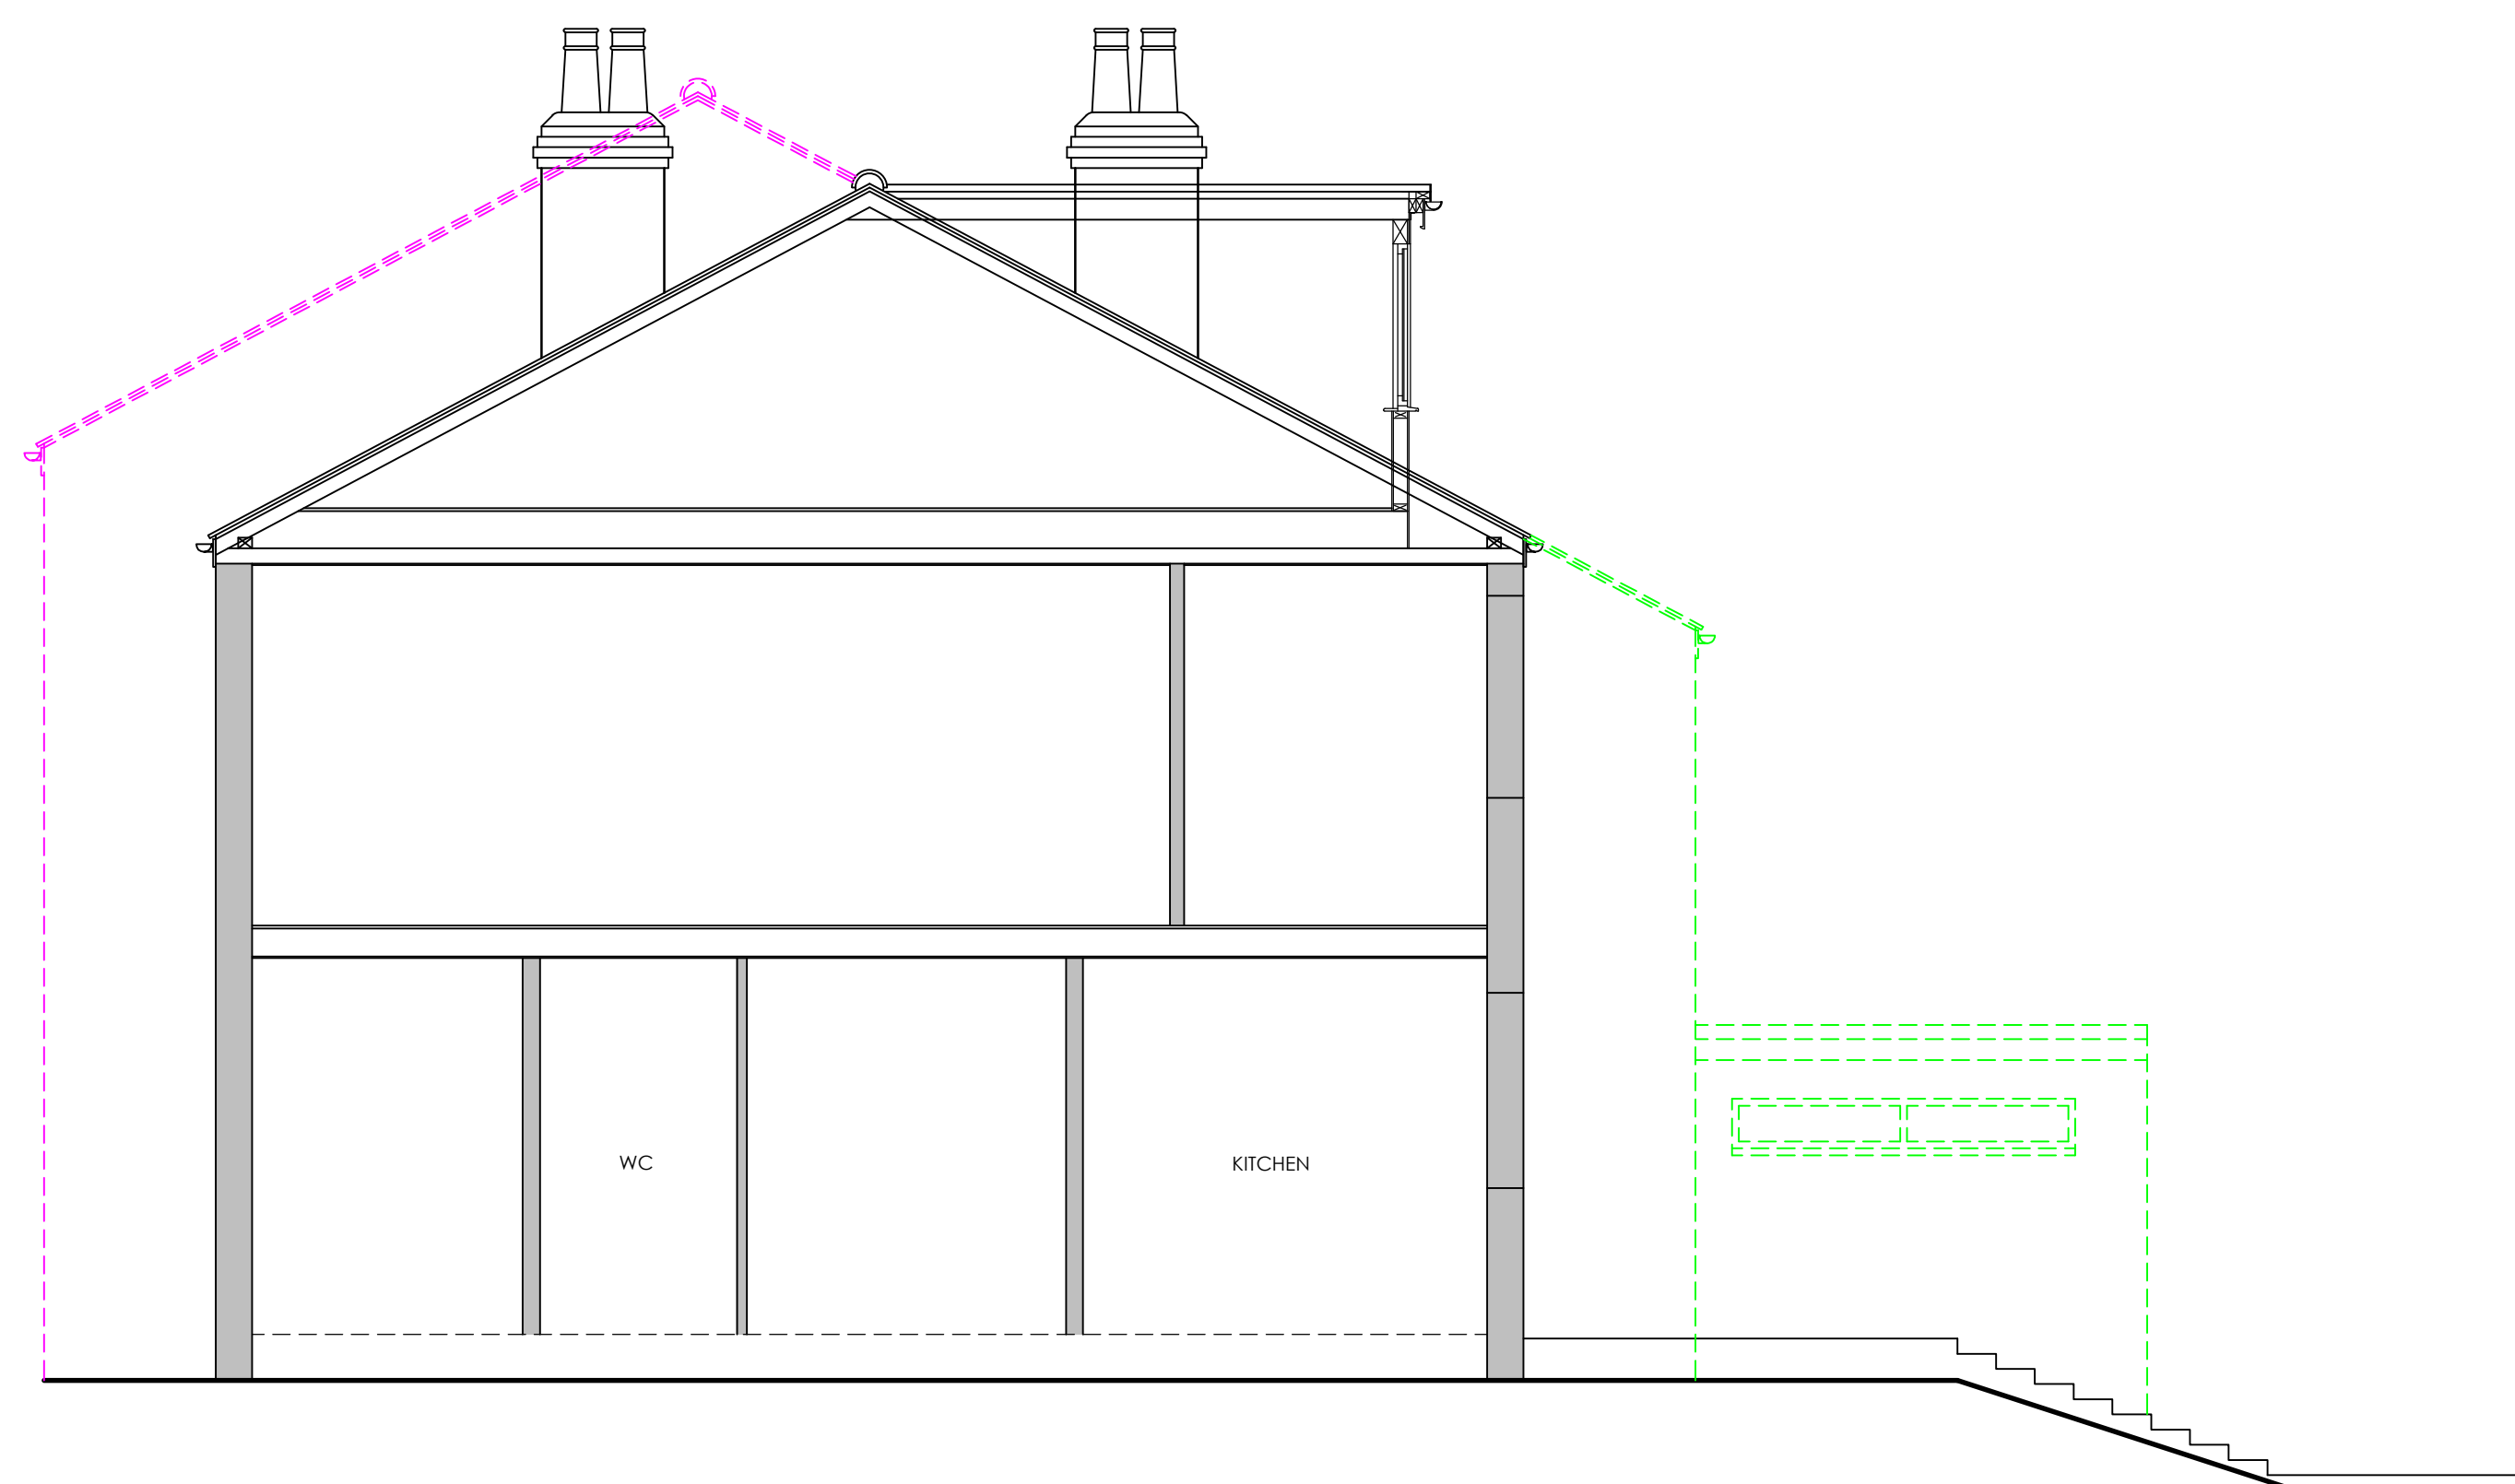

EXISTING SECTION 1:50

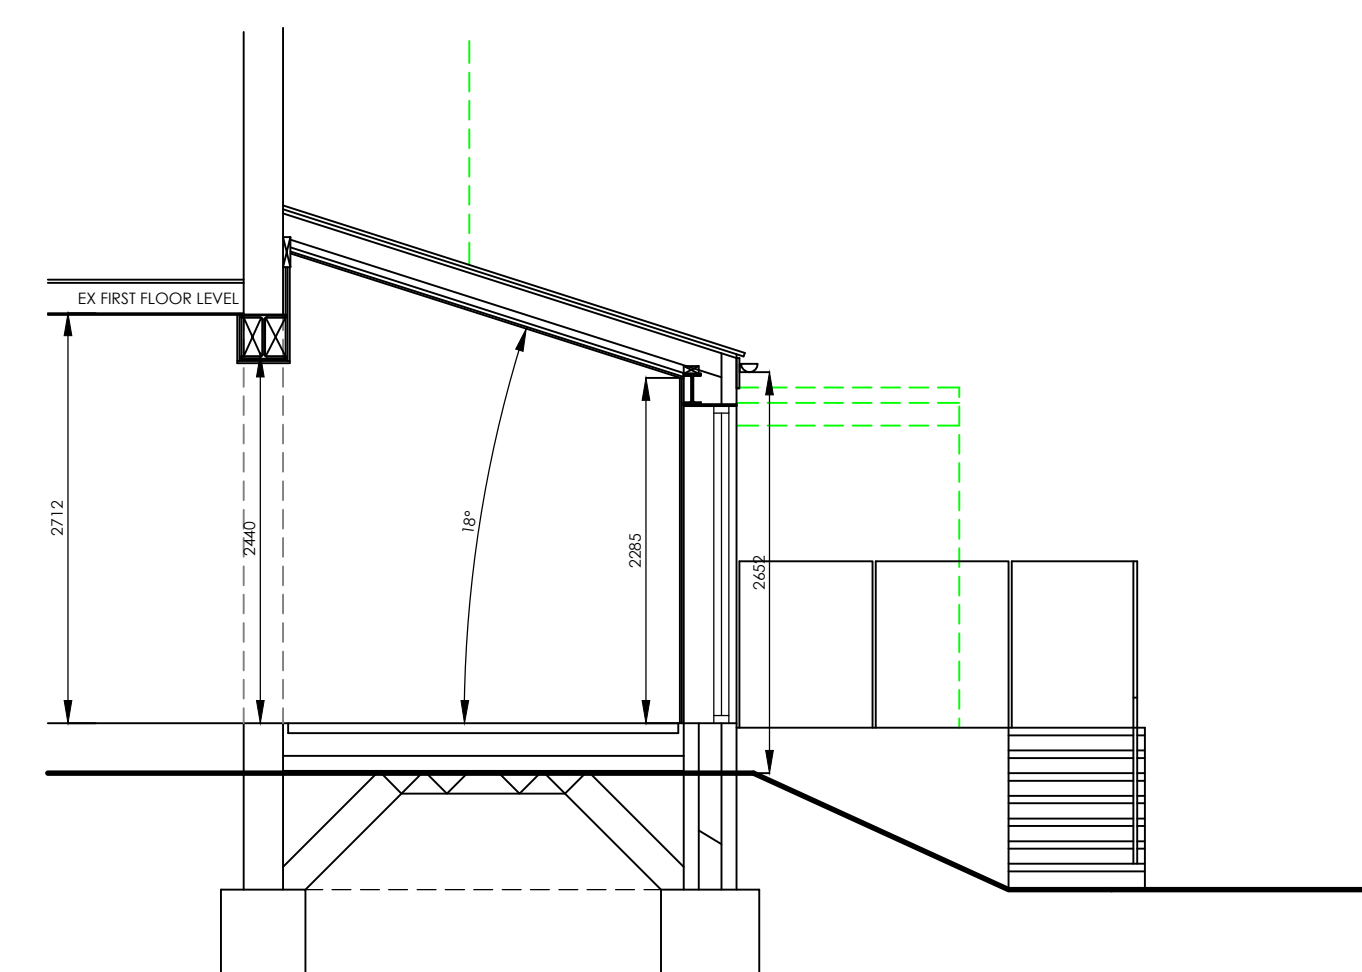

PROPOSED SECTION 1:50

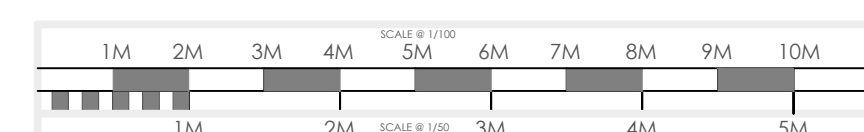

plusrooms
HOME EXTENSIONS


- KITCHEN EXTENSIONS
- LOFT CONVERSIONS
- REFURBISHMENTS

REVISION :
REV. A - 17/04/23 - CLIENT AMENDMENTS
REV. B - 24/04/23 - PLANNING SUBMISSION
REV. C - 16/05/23 - DECKING AMENDMENT
REV. D - 26/05/23 - DECKING AMENDMENT TO TERRACE DESIGN
REV. E - 13/06/23 - PLANNING SUBMISSION

DRAWING :
EXISTING AND PROPOSED SECTIONS

DATE : MAR 23	PROJECT : PROPOSED SINGLE STOREY REAR EXTENSION AND EXTERNAL TERRACE AREA	
SCALE @ A1 : 1:50	CLIENT : MR P. GOGARTY	28, ELLINGTON ROAD LONDON N10 3DG
DRAWING No. PXX-XX.3	CLIENT ADDRESS :	

ALL PLANS TO BE CHECKED BY CONTRACTORS FOR ACCURACY AND DIMENSIONS BEFORE WORKS ON SITE. ANY QUERIES MUST BE RELATED TO DESIGNER. ANY DEVIATIONS FROM PLANS OR STRUCTURAL ALTERATIONS ARE TO BE NOTIFIED IMMEDIATELY OR WILL BE CARRIED OUT AT THE CLIENT'S RISK. ANY BUILDING WORKS UNDERTAKEN BEFORE ALL NECESSARY LOCAL AUTHORITY APPROVALS HAVE BEEN OBTAINED ARE AT THE CLIENT'S OWN RISK. THE DRAWING REMAINS THE COPYRIGHT OF THE ART OF BUILDING LTD. IT MUST NOT BE REPRODUCED OR USED WITHOUT PRIOR CONSENT. THE DRAWING REMAINS THE PROPERTY OF THE ART OF BUILDING LTD UNTIL PAID FOR IN FULL BY CLIENT. ANY REVISED DRAWINGS OR ADDITIONAL STRUCTURAL DESIGNS REQUESTED AFTER REVISIONS ARE ISSUED WITHOUT PRIOR CONSENT WILL BE CHARGED AT THE CLIENT'S RISK.

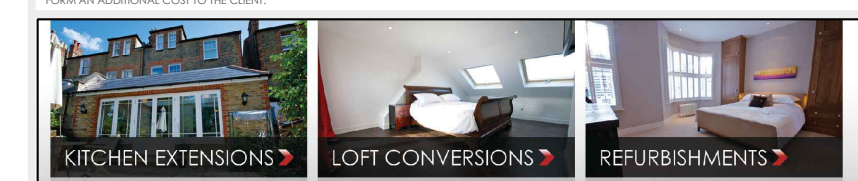

PLUS ROOMS Alexander house, 7, oaklands gate, Northwood, HA6 3AA | T: 0800 917 7127
 Plus Rooms is a trading name of plusrooms.com ltd | Company Registration No. 7504728
 Registered Office, Elwood House, 42 Lytton Road, Boreat, Harls, EN5 5SF | Directors James and Robert Bernard