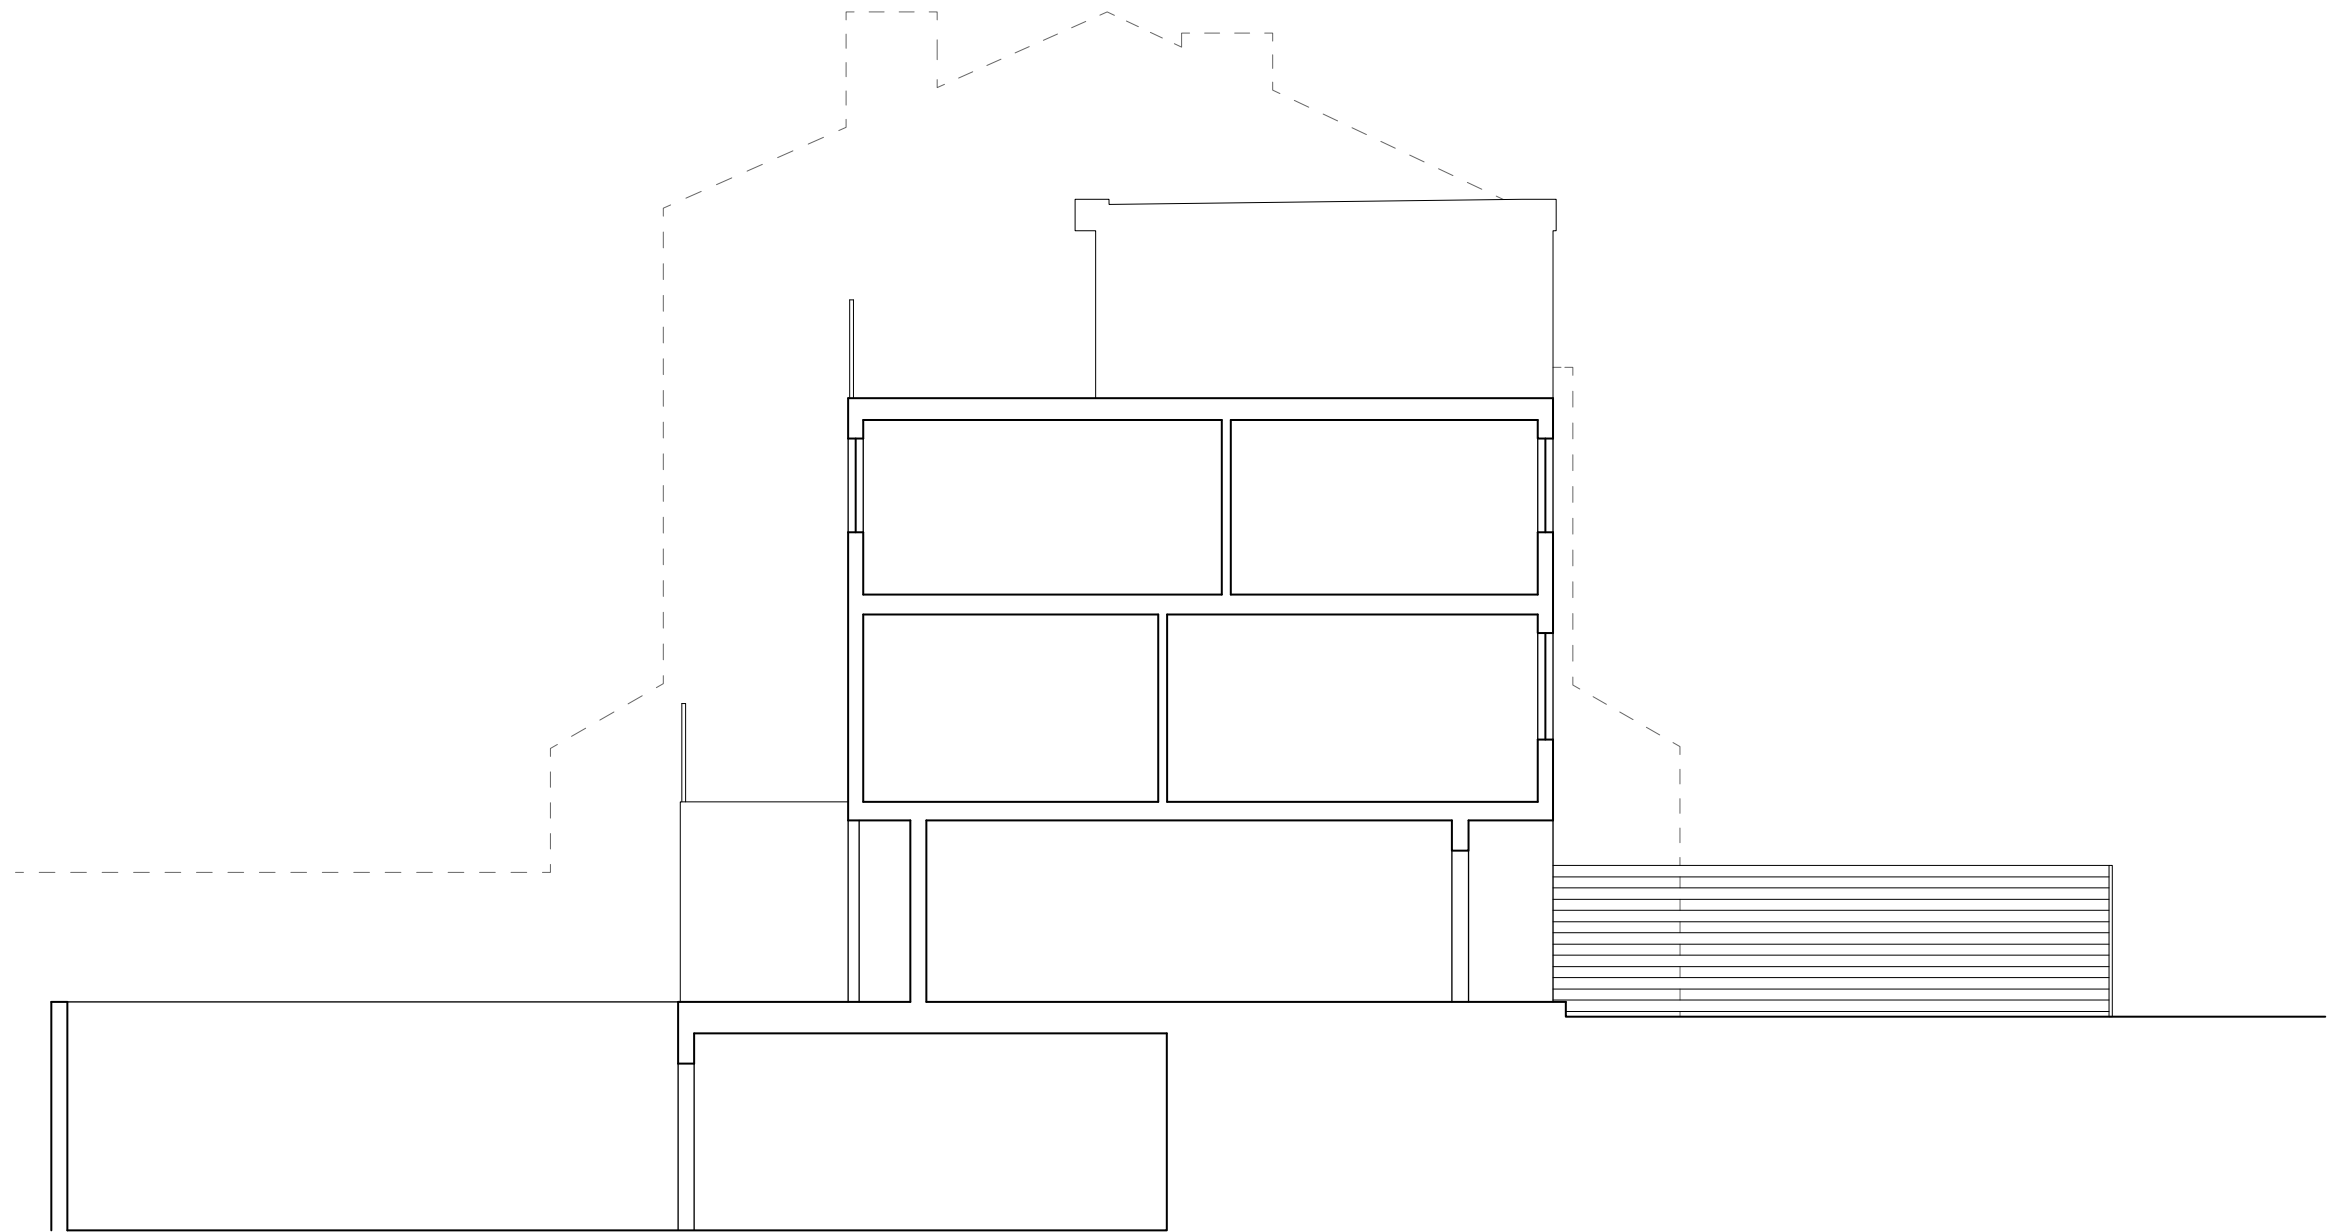


Business Design Centre
52 Upper street, Islington
London, N1 0QH

0207 288 1188
www.digitalportfolios.com

project **66 Coolhurst Road**



title **Existing Section AA**

scale **1:100 @ A3**

drawing no. **RJ-66COOL-ESAA**

drawn by **NB**

rev **A**

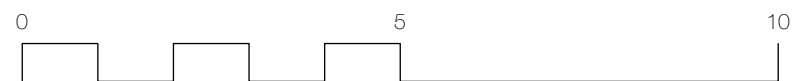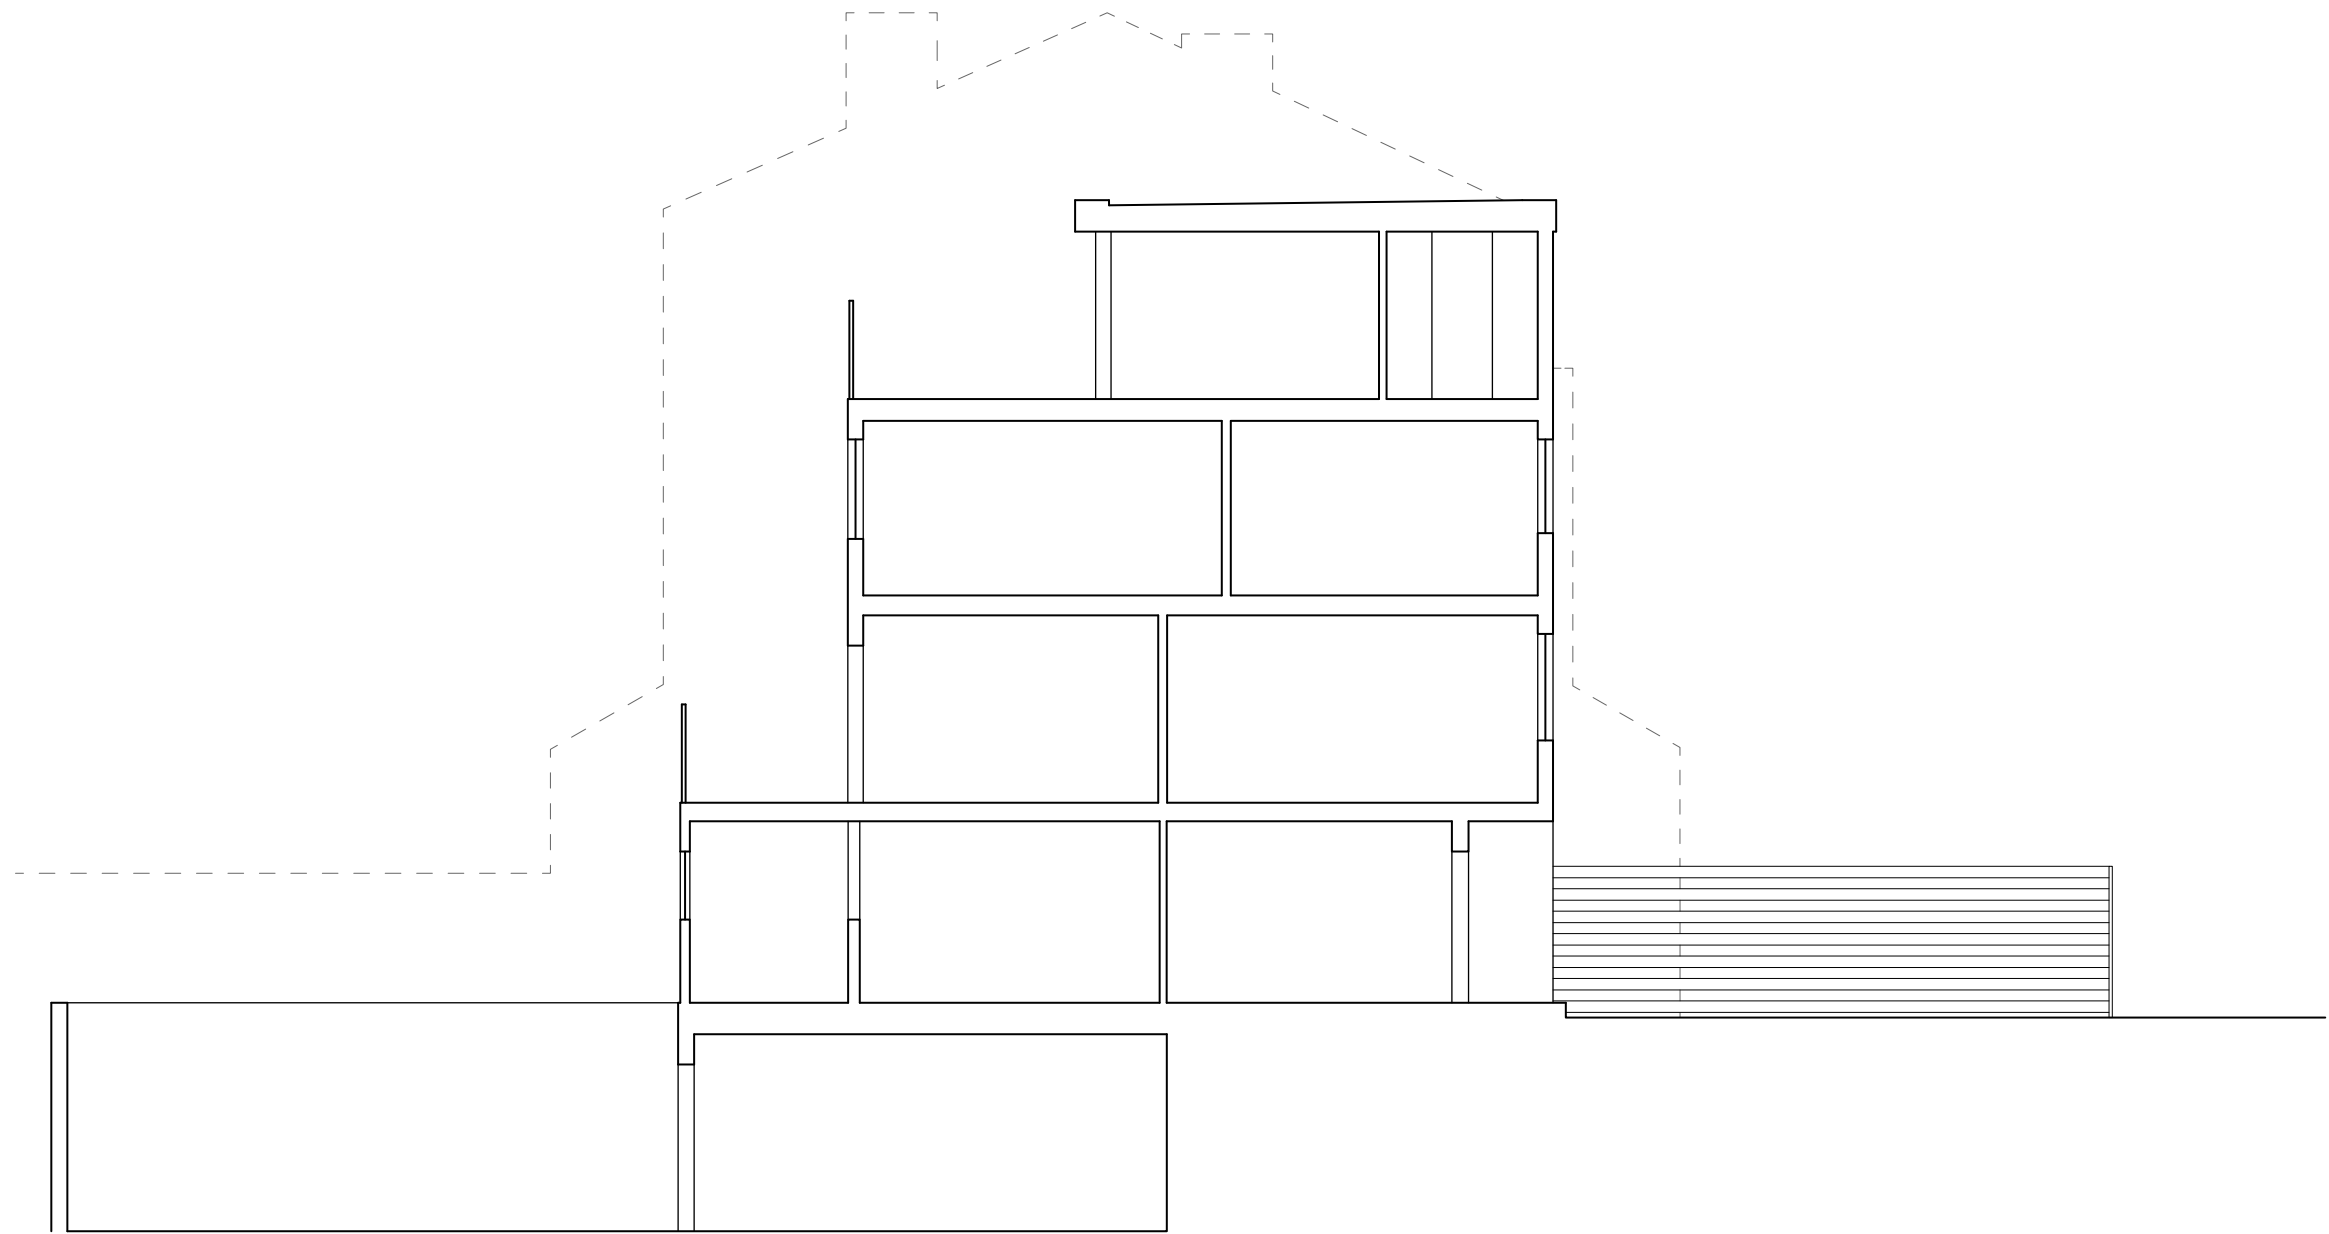

Business Design Centre
52 Upper street, Islington
London, N1 0QH

0207 288 1188
www.digitalportfolios.com

project **66 Coolhurst Road**

title **Proposed Section AA**

scale **1:100 @ A3**

drawing no. **RJ-66COOL-PSAA**

drawn by **NB**

rev **A**