



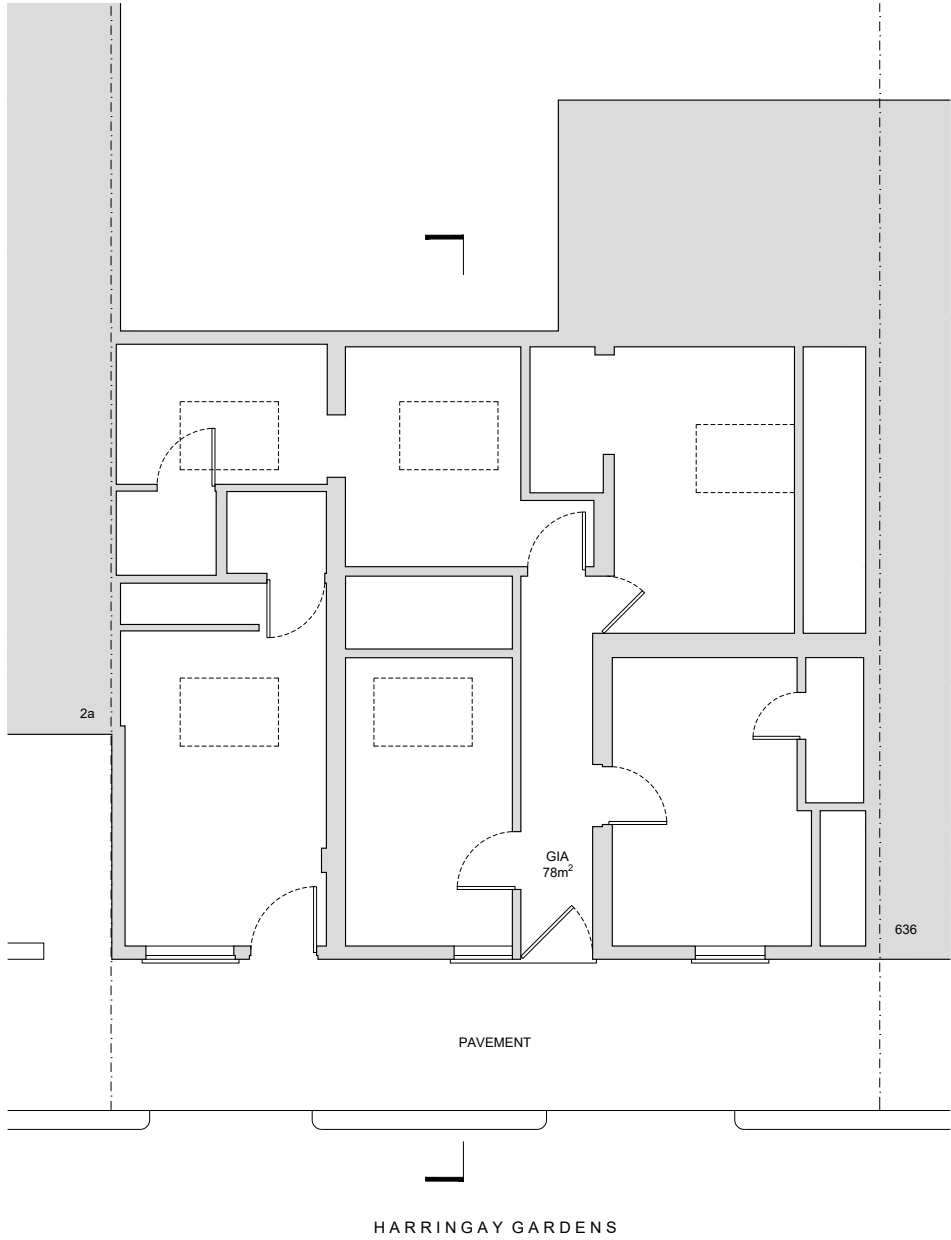

1 EXISTING
GROUND FLOOR PLAN
PL-000 SCALE@A1 1:50 SCALE@A3 1:100

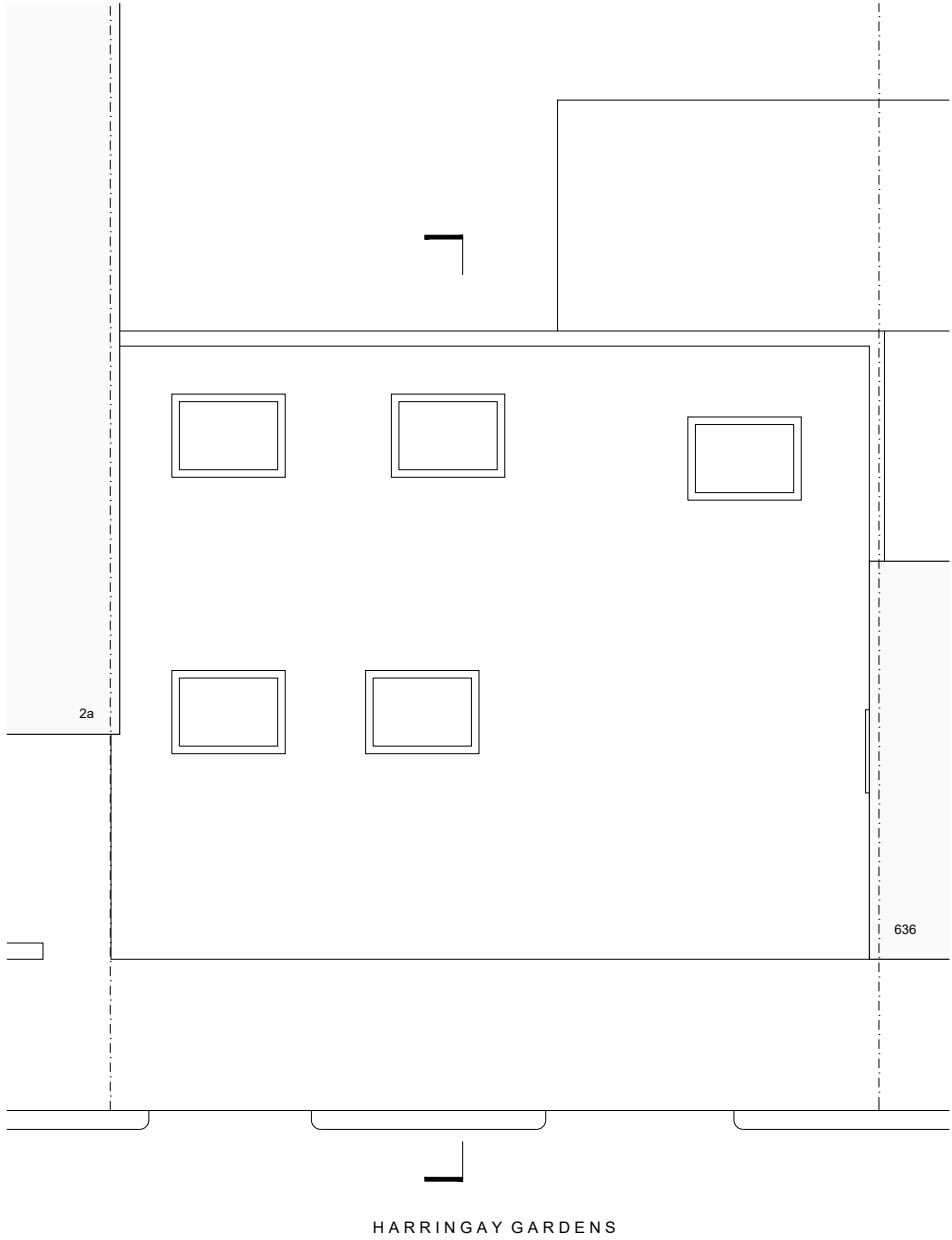

2 EXISTING
ROOF PLAN
PL-000 SCALE@A1 1:50 SCALE@A3 1:100



REVISIONS			
NO.	DATE	CHANGES	BY

NOTES

This drawing which is the property of MSK DESIGN Limited is the subject of Intellectual Property Rights including copyright and design right and shall not be reproduced, copied, loaned or submitted to any other party without the written consent of MSK DESIGN Limited.

Do not scale from drawings. Only numbered dimensions to be taken. All dimensions to be checked on site.

Any discrepancies to be reported to MSK DESIGN Limited, prior to setting out or ordering any materials.

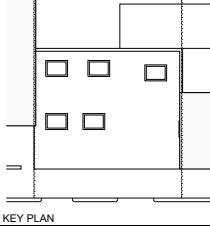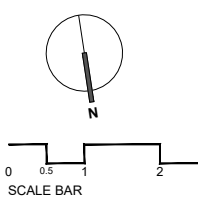

MSK DESIGN LTD

230 HIGH STREET
HIGH BARNET, HERTFORDSHIRE
LONDON, EN5 5TD

020 3962 4480
www.mskdesign.co.uk
info@mskdesign.co.uk

Registered company number: 6044594




PROJECT	636a Green Lanes, London, N8 0SD		PROJECT REF
CLIENT	Goldbridge Properties Ltd		
DRAWING TITLE	Existing Plans		REV.
DATE	14.03.2023		DWG. NO.
SCALE@A1	1:50	DRAWN BY	AR
SCALE@A3	1:100	CHECKED BY	


PL-000




1 EXISTING
FRONT ELEVATION
PL-001 SCALE@A1 1:50 SCALE@A3 1:100

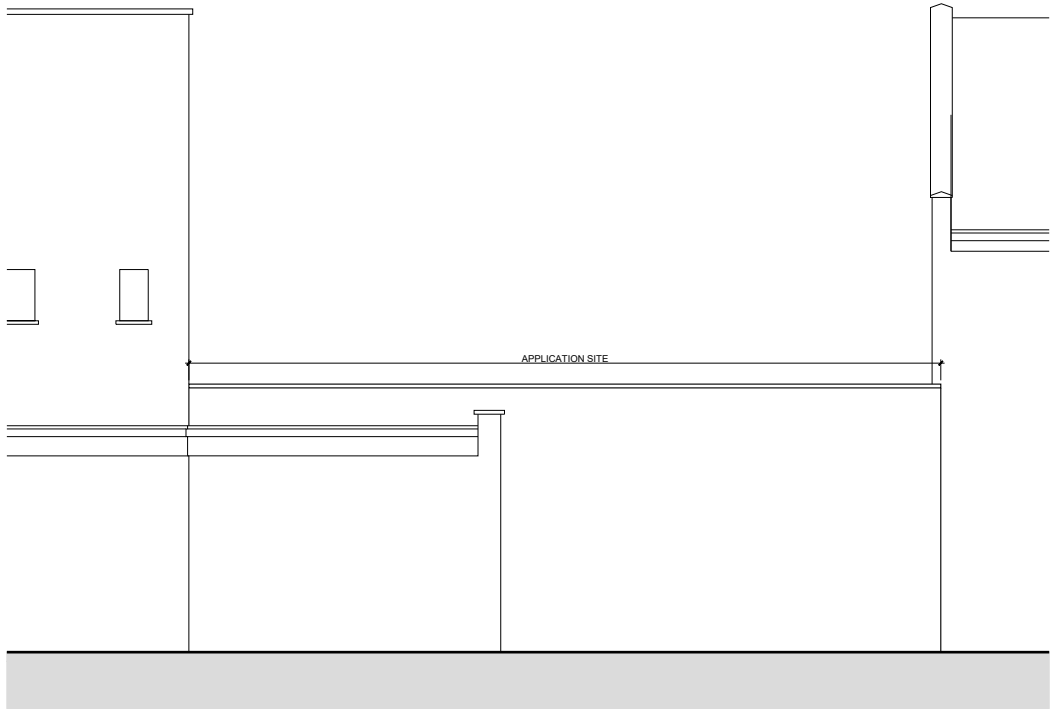



2 EXISTING
REAR ELEVATION
PL-001 SCALE@A1 1:50 SCALE@A3 1:100

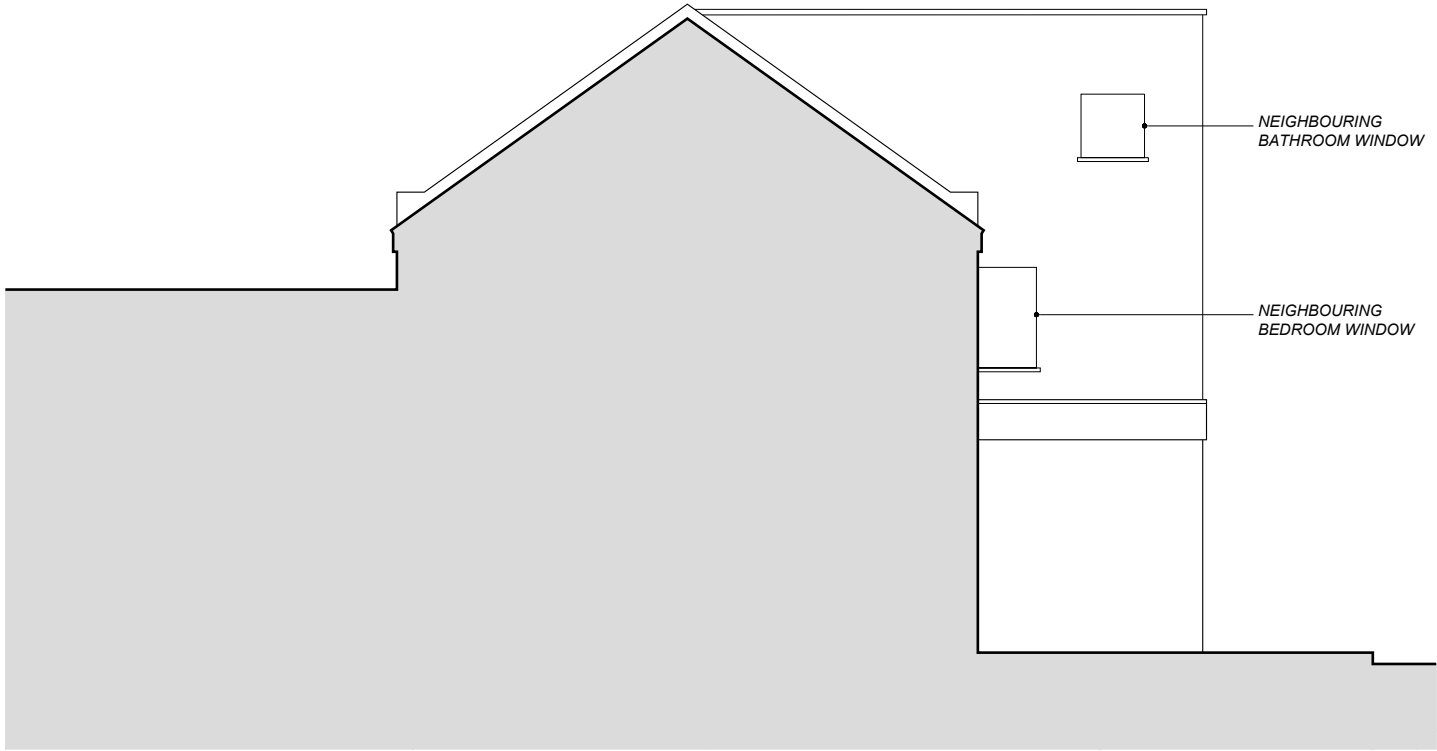

3 EXISTING
SIDE ELEVATION
PL-001 SCALE@A1 1:50 SCALE@A3 1:100

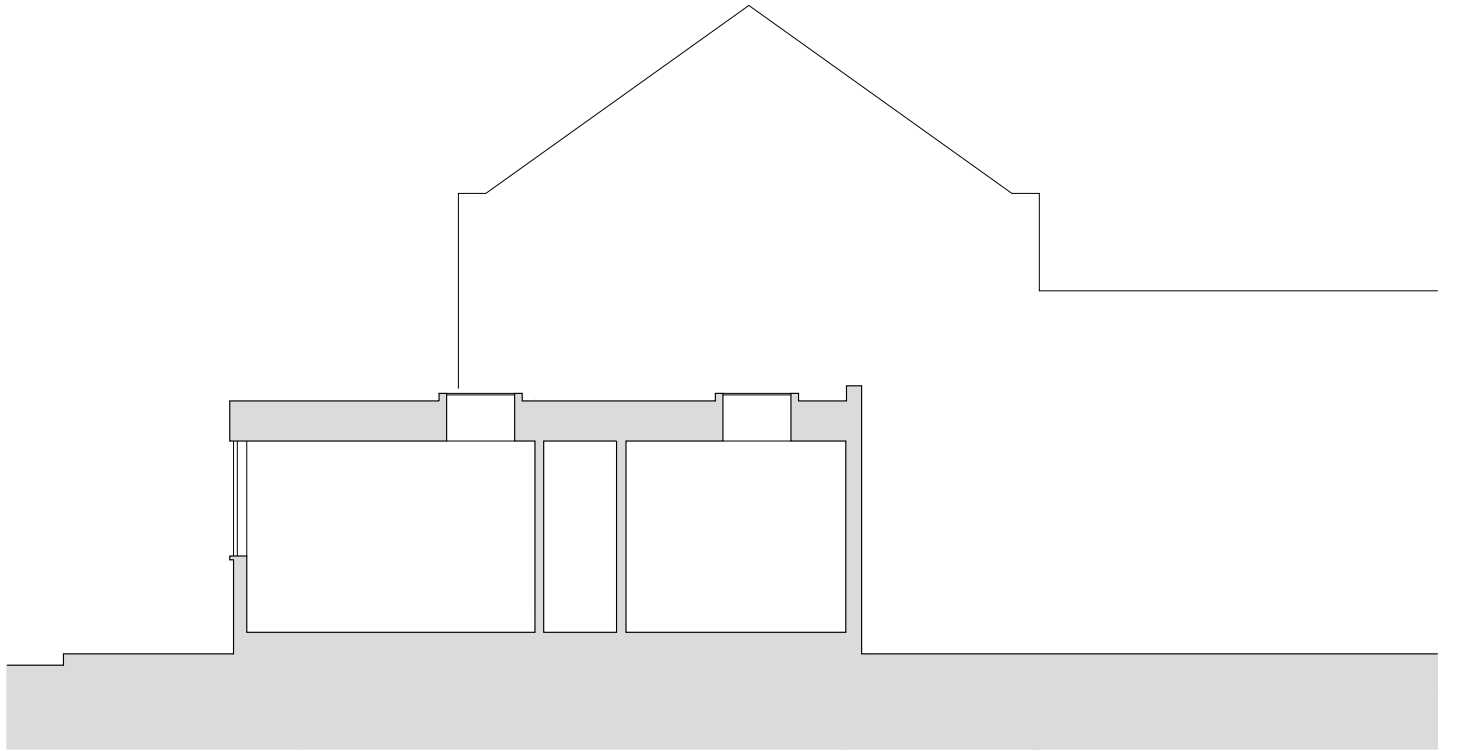

4 EXISTING
SECTION
PL-001 SCALE@A1 1:50 SCALE@A3 1:100

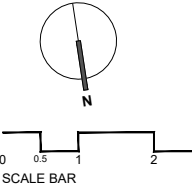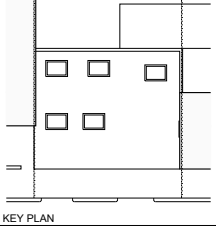REVISIONS				NOTES This drawing which is the property of MSK DESIGN Limited is the subject of Intellectual Property Rights including copyright and design right and shall not be reproduced, copied, loaned or submitted to any other party without the written consent of MSK DESIGN Limited. Do not scale from drawings. Only numbered dimensions to be taken. All dimensions to be checked on site. Any discrepancies to be reported to MSK DESIGN Limited, prior to setting out or ordering any materials.		
NO.	DATE	CHANGES	BY			

MSK DESIGN LTD


230 HIGH STREET
HIGH BARNET, HERTFORDSHIRE
LONDON, EN5 5TD

020 3962 4480
www.mskdesign.co.uk
info@mskdesign.co.uk

Registered company number: 6044594



PROJECT	636a Green Lanes, London, N8 0SD	PROJECT REF
CLIENT	Goldbridge Properties Ltd	
DRAWING TITLE	Existing Elevations	REV.
DATE	14.03.2023	DWG. NO.
SCALE@A1	1:50	DRAWN BY AR
SCALE@A3	1:100	CHECKED BY
		PL-001

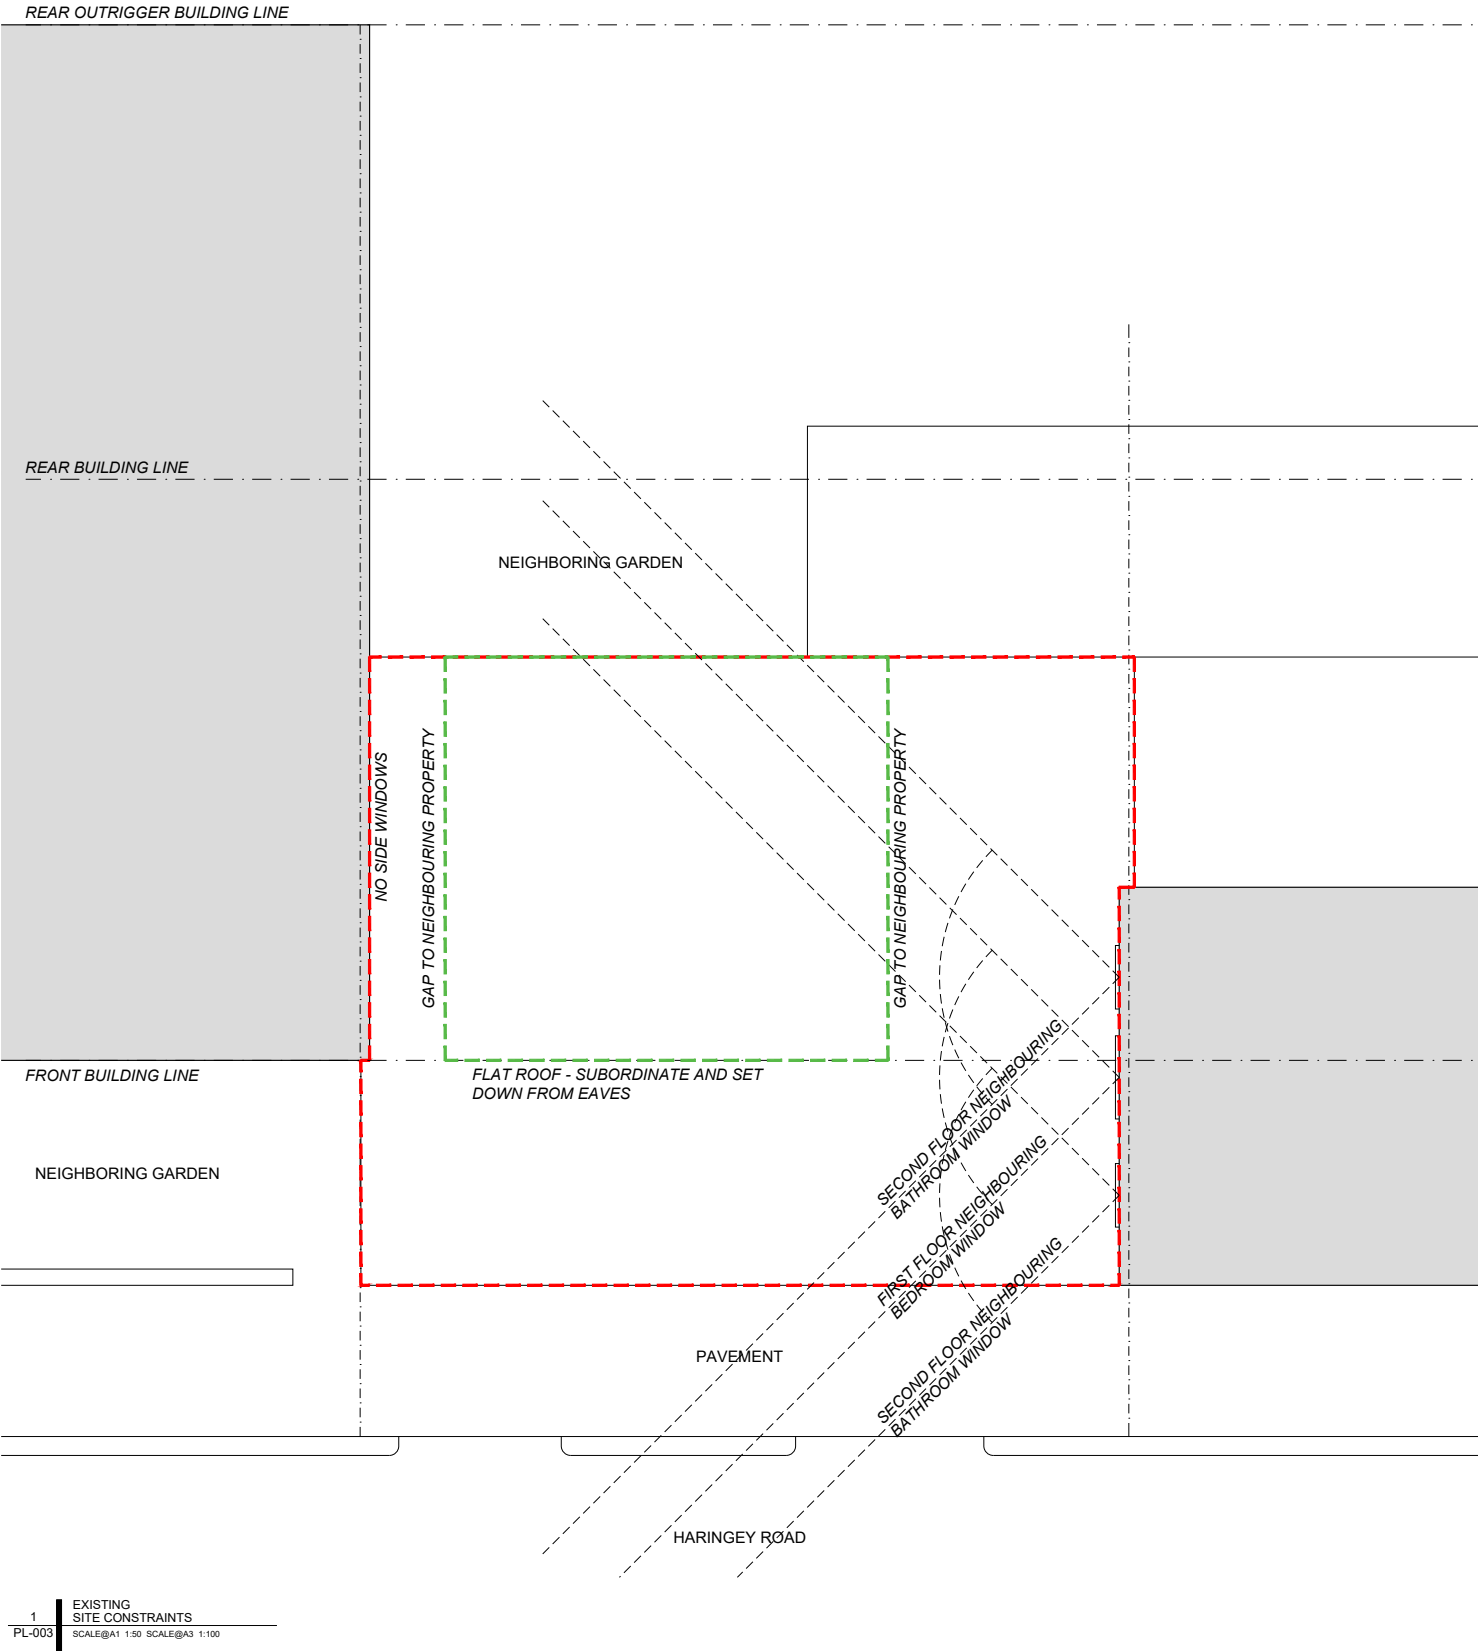

1 EXISTING
PL-003 SITE CONSTRAINTS
SCALE@A1 1:50 SCALE@A3 1:100


REVISIONS			
NO.	DATE	CHANGES	BY

NOTES

This drawing which is the property of MSK DESIGN Limited is the subject of Intellectual Property Rights including copyright and design right and shall not be reproduced, copied, loaned or submitted to any other party without the written consent of MSK DESIGN Limited.

Do not scale from drawings. Only numbered dimensions to be taken. All dimensions to be checked on site.

Any discrepancies to be reported to MSK DESIGN Limited, prior to setting out or ordering any materials.

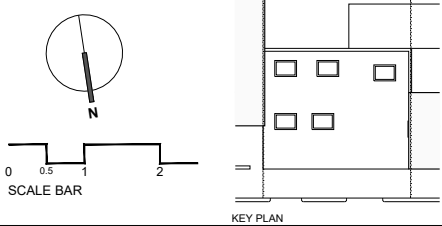

MSK DESIGN LTD

230 HIGH STREET
HIGH BARNET, HERTFORDSHIRE
LONDON, EN5 5TD

020 3962 4480
www.mskdesign.co.uk
info@mskdesign.co.uk

Registered company number: 6044594



PROJECT	636a Green Lanes, London, N8 0SD	PROJECT REF
CLIENT	Goldbridge Properties Ltd	
DRAWING TITLE	Existing Site Constraints	REV.
DATE	14.03.2023	DWG. NO.
SCALE@A1	1:50	DRAWN BY AR
SCALE@A3	1:100	CHECKED BY

PL-003



1 | PROPOSED
GROUND FLOOR PLAN
PL-010 | SCALE@A1 1:50 SCALE@A3 1:100



2	PROPOSED FIRST FLOOR PLAN
PL-010	SCALE@A1 1:50 SCALE@A3 1:100



3	PROPOSED ROOF PLAN
PL-010	SCALE@A1 1:50 SCALE@A3 1:100



[illegible]

NOTES

This drawing which is the property of MSK DESIGN Limited is the subject of Intellectual Property Rights including copyright and design right and shall not be reproduced, copied, loaned or submitted to any other party without the written consent of MSK DESIGN Limited.

Do not scale from drawings. Only numbered dimensions to be taken. All dimensions to be checked on site.

Any discrepancies to be reported to MSK DESIGN Limited, prior to setting out or ordering any materials.

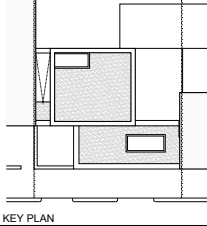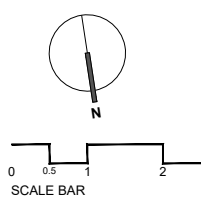

230 HIGH STREET
HIGH BARNET, HERTFORDSHIRE
LONDON, EN5 5TD

020 3962 4480
www.mskdesign.co.uk
info@mskdesign.co.uk

Registered company number: 6044594



PROJECT	636a Green Lanes, London, N8 0SD			PROJECT REF
CLIENT	Goldbridge Properties Ltd			
	Proposed			REV.
DRAWING TITLE	Plans			
DATE	16.05.2023			DWG. NO.
SCALE@A1	1:50	DRAWN BY	AR	PL-010
SCALE@A3	1:100	CHECKED BY		

-
- Architectural floor plan of a two-story building. The plan is labeled "APPLICATION SITE" at the top. The building has a front entrance with a door (4) and a screen door (4). To the left of the front entrance is a side entrance with a door (3). The plan includes several windows: a large square window (2) on the upper floor, a large square window (2) on the lower floor, and a tall narrow window (2) on the lower floor. There are also two small square windows (2) on the upper floor. A chimney is located on the left side of the building. A driveway is located on the right side of the building. The plan is numbered 1 through 5, corresponding to the callouts in the image.

NEIGHBOURING BATHROOM WINDOW

NEIGHBOURING BEDROOM WINDOW

⑤

①

OUTLINE OF EXISTING

REVISIONS			
NO.	DATE	CHANGES	BY



PL-011



1 PROPOSED STREET SCENE
PL-013 VISUALISATION



REVISIONS			
NO.	DATE	CHANGES	BY

NOTES

This drawing which is the property of MSK DESIGN Limited is the subject of Intellectual Property Rights including copyright and design right and shall not be reproduced, copied, loaned or submitted to any other party without the written consent of MSK DESIGN Limited.

Do not scale from drawings. Only numbered dimensions to be taken. All dimensions to be checked on site.

Any discrepancies to be reported to MSK DESIGN Limited, prior to setting out or ordering any materials.

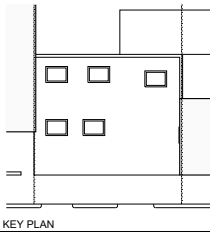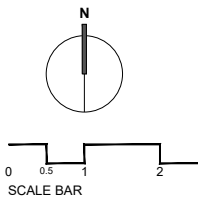

MSK DESIGN LTD

230 HIGH STREET
HIGH BARNET, HERTFORDSHIRE
LONDON, EN5 5TD

020 3962 4480
www.mskdesign.co.uk
info@mskdesign.co.uk

Registered company number: 6044594



PROJECT	636a Green Lanes, London, N8 0SD	PROJECT REF
CLIENT	Goldbridge Properties Ltd	
	Proposed Street Scene	REV.
DRAWING TITLE	Visualisation	
DATE	16.05.2023	DWG. NO.
SCALE@A1		DRAWN BY AR
SCALE@A3		CHECKED BY

PL-013