
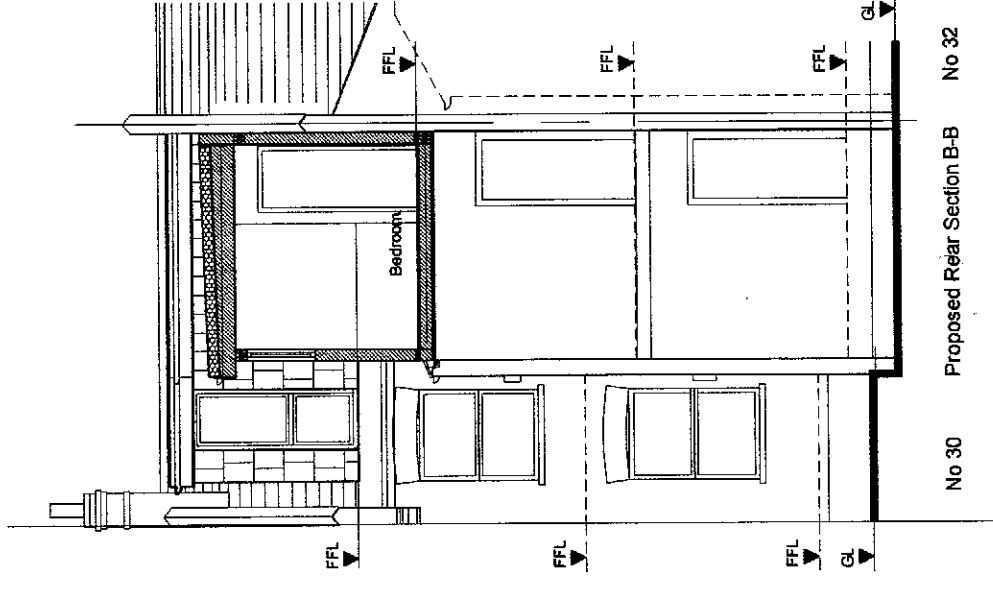
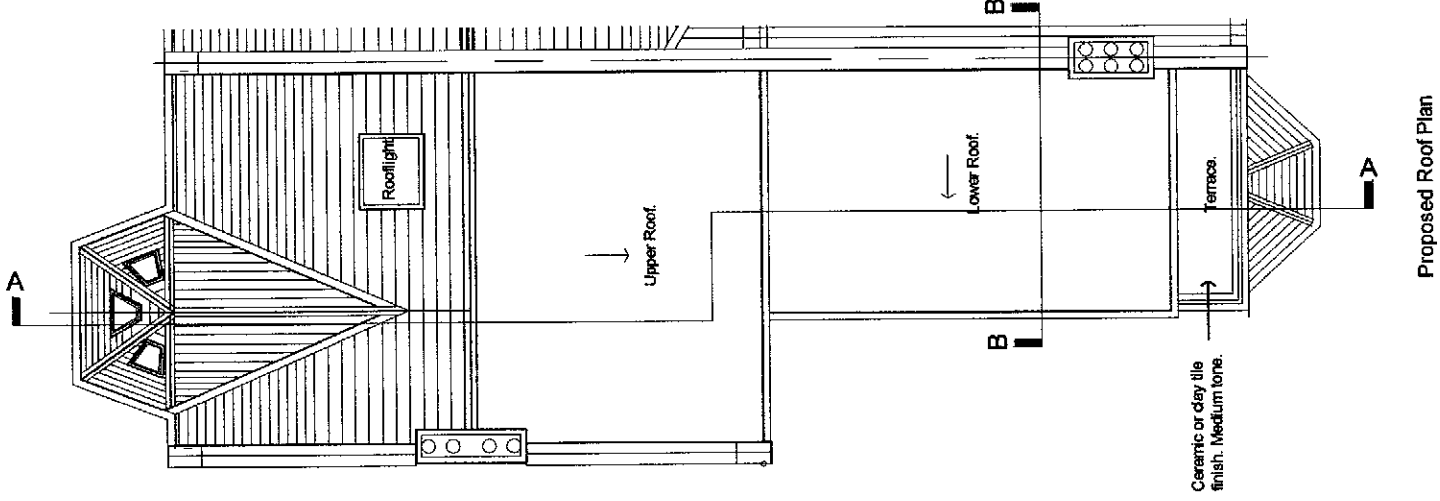
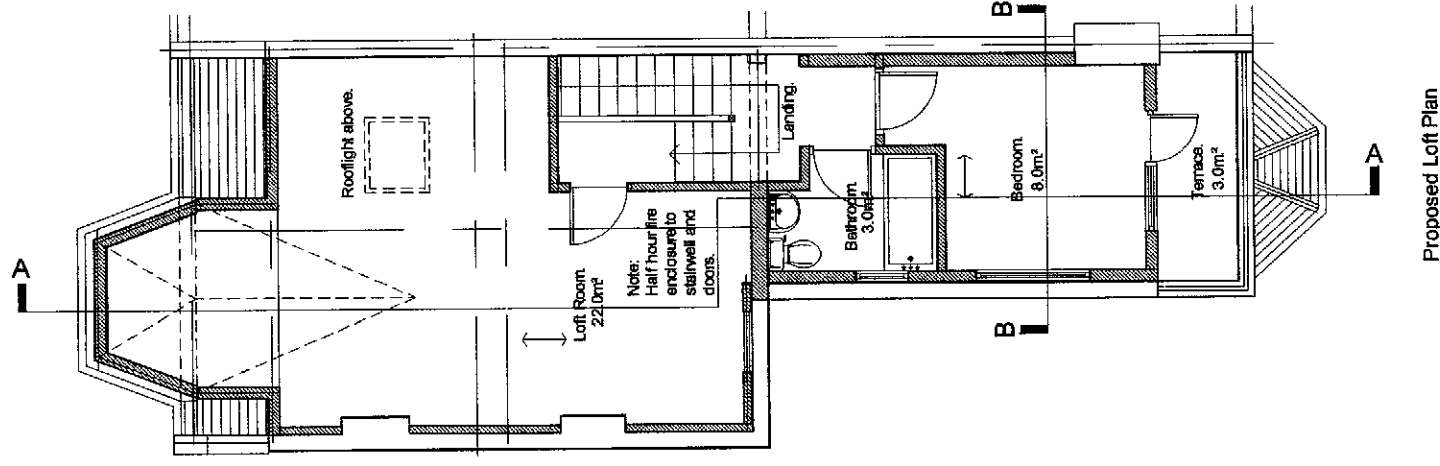


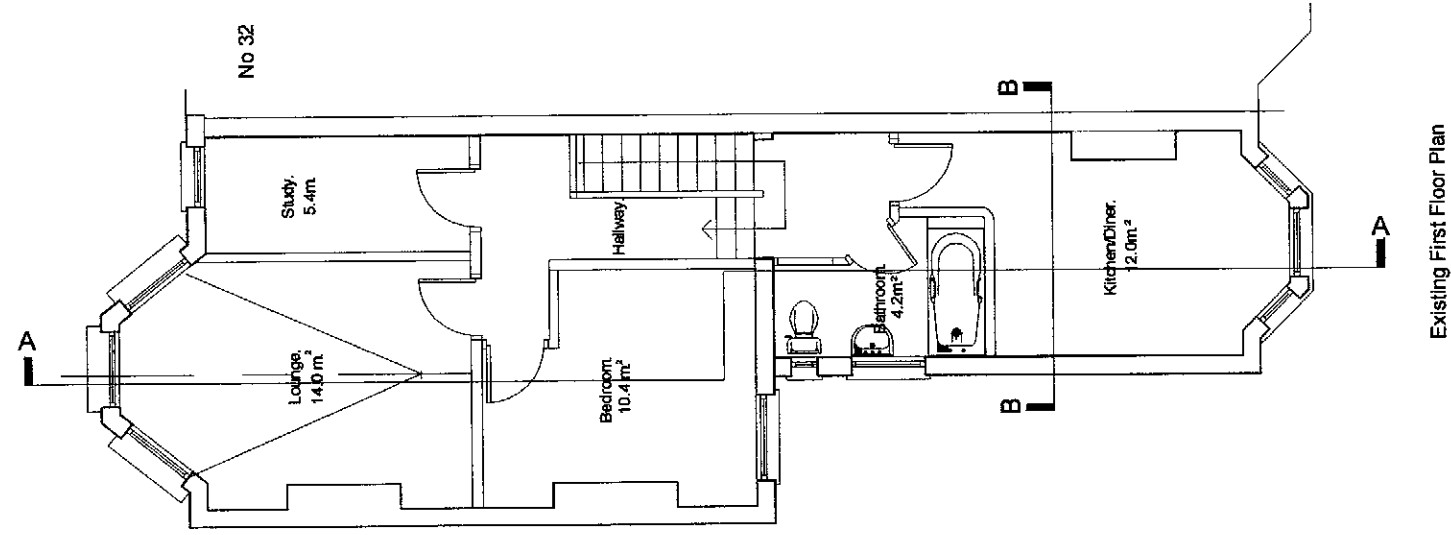

Job:  
Title:  
Drg No:KR/LC/PA 05.

30 Keston Road, Tottenham, London, N17 6PN.  
Roof Space Conversion  
Existing/Proposed Plans & Rear Section.

Scale: 1:100@A3

Rev:

Date: June 2023