


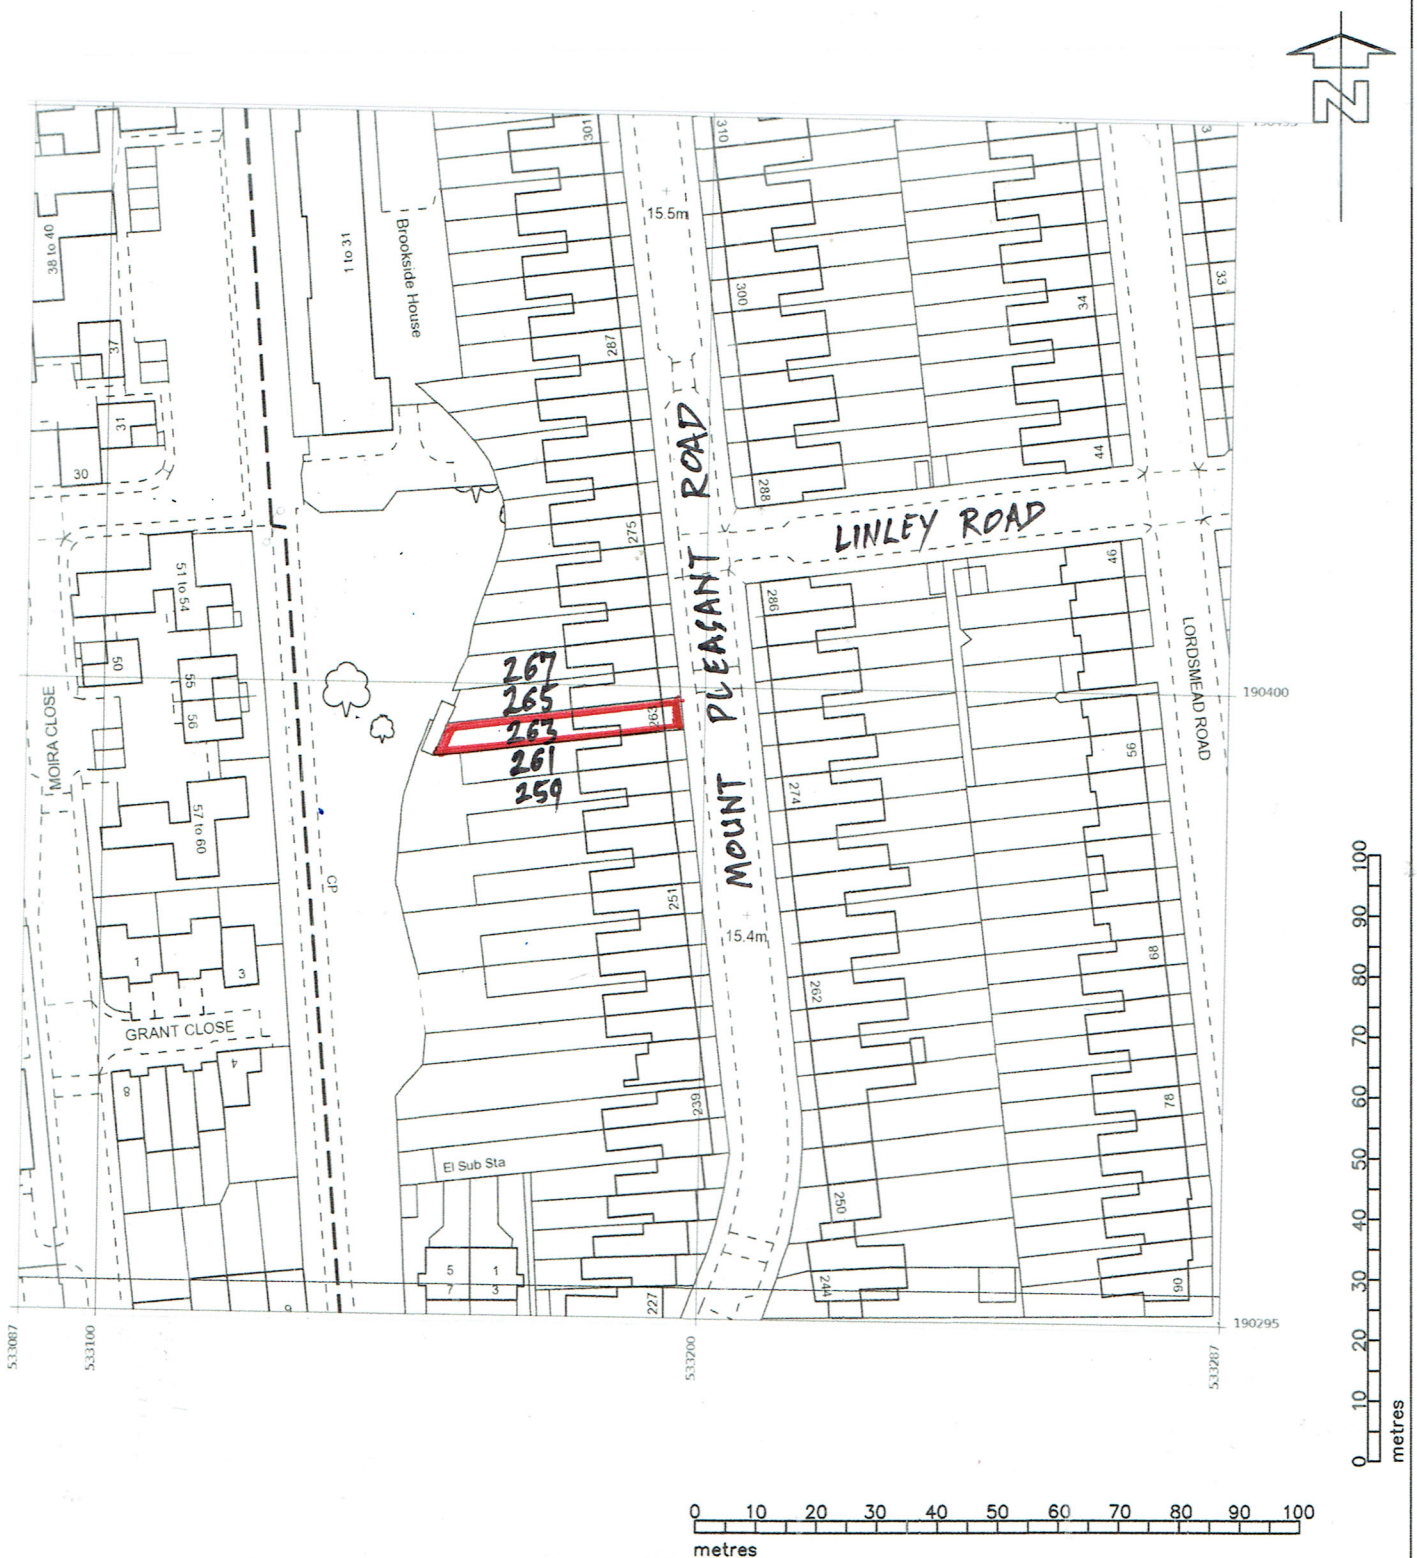

263, MOUNT PLEASANT ROAD, LONDON N17 6HD

LOCATION PLAN

Scale: 1:1250 (at A4 print)

March 2017

Reproduced from the 1:1250 scale map
no: TQ3390 by Permission of the
Ordnance Survey on behalf of the
Controller of HM Stationery Office.
Crown Copyright, All rights reserved.
Licence No: AR100007086 I.D.Cuthbert

I.D.CUTHBERT MCIAT ACIOB
Chartered Architectural Technologist
6, Burgess Field, Chelmsford, Essex
CM2 6UE Tel: 01245-450802
iancuthbert@blueyonder.co.uk

drawing no:

612:01