


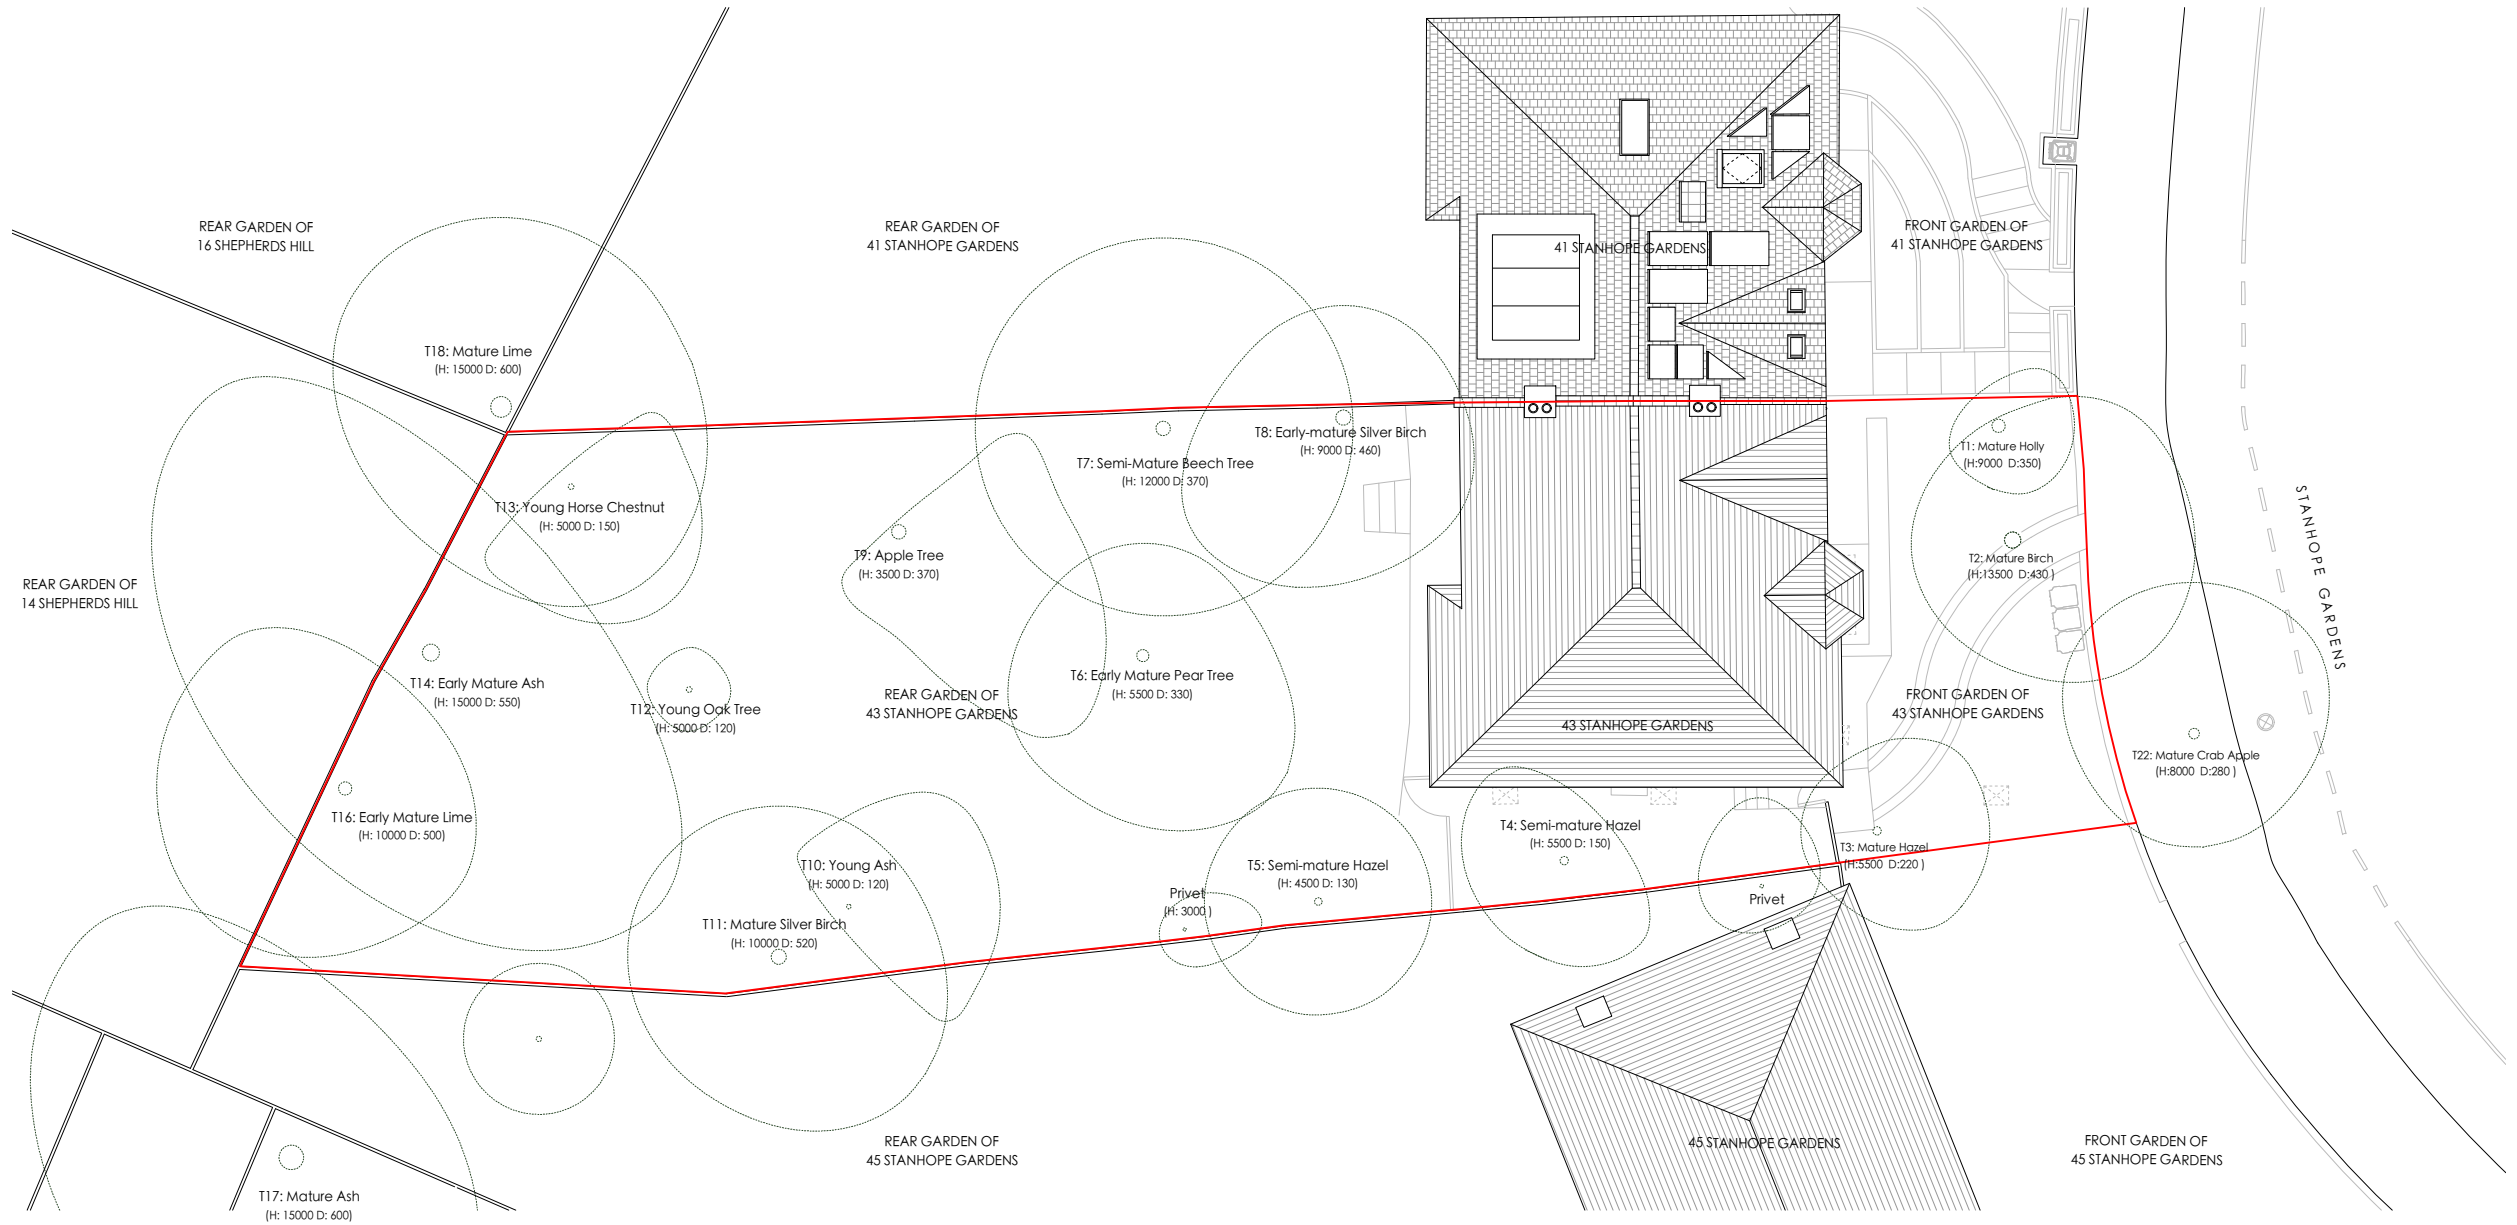

MICHAEL JONES ARCHITECTS
020 8948 1863 | 129 Kew Road, Richmond, TW9 2PN
www.mjarchitects.co.uk | studio@mjarchitects.co.uk

job title
41 Stanhope Gardens, Highgate, N6 5TT
client
Sophia Marinkov Jones and Gideon Simeloff

drawing title		scale	1:200 at A3
Proposed Block Plan		date	Jun 2023
drawing number	rev	drawn by	ME
1423.03.03.Pl05.002	-	checked by	AB