



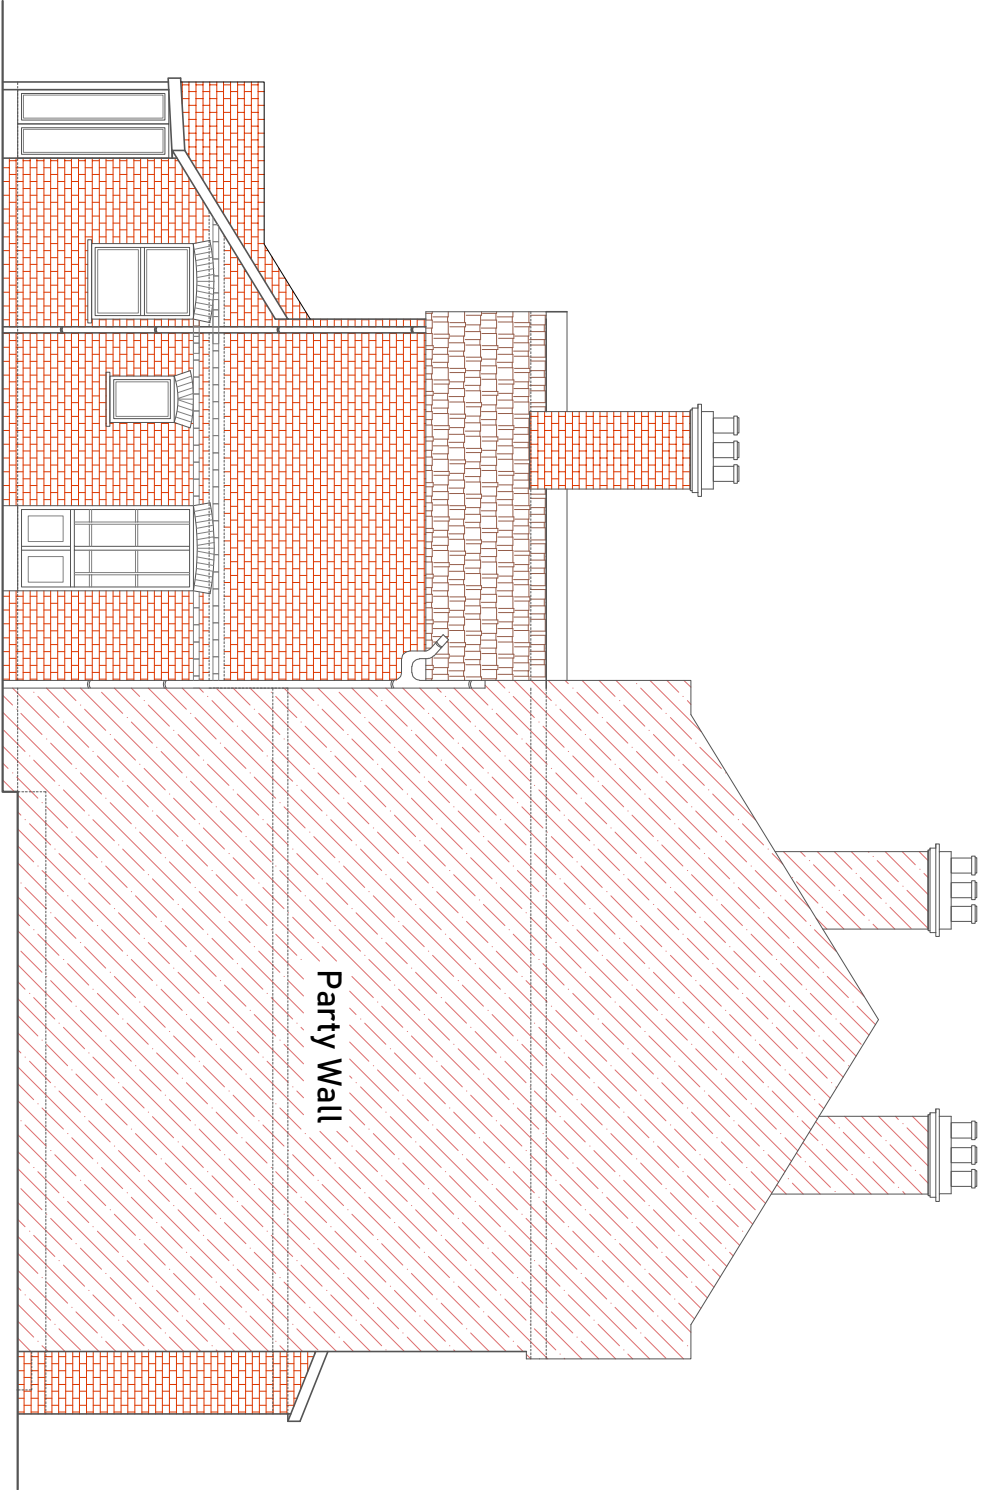

Existing Left Elevation

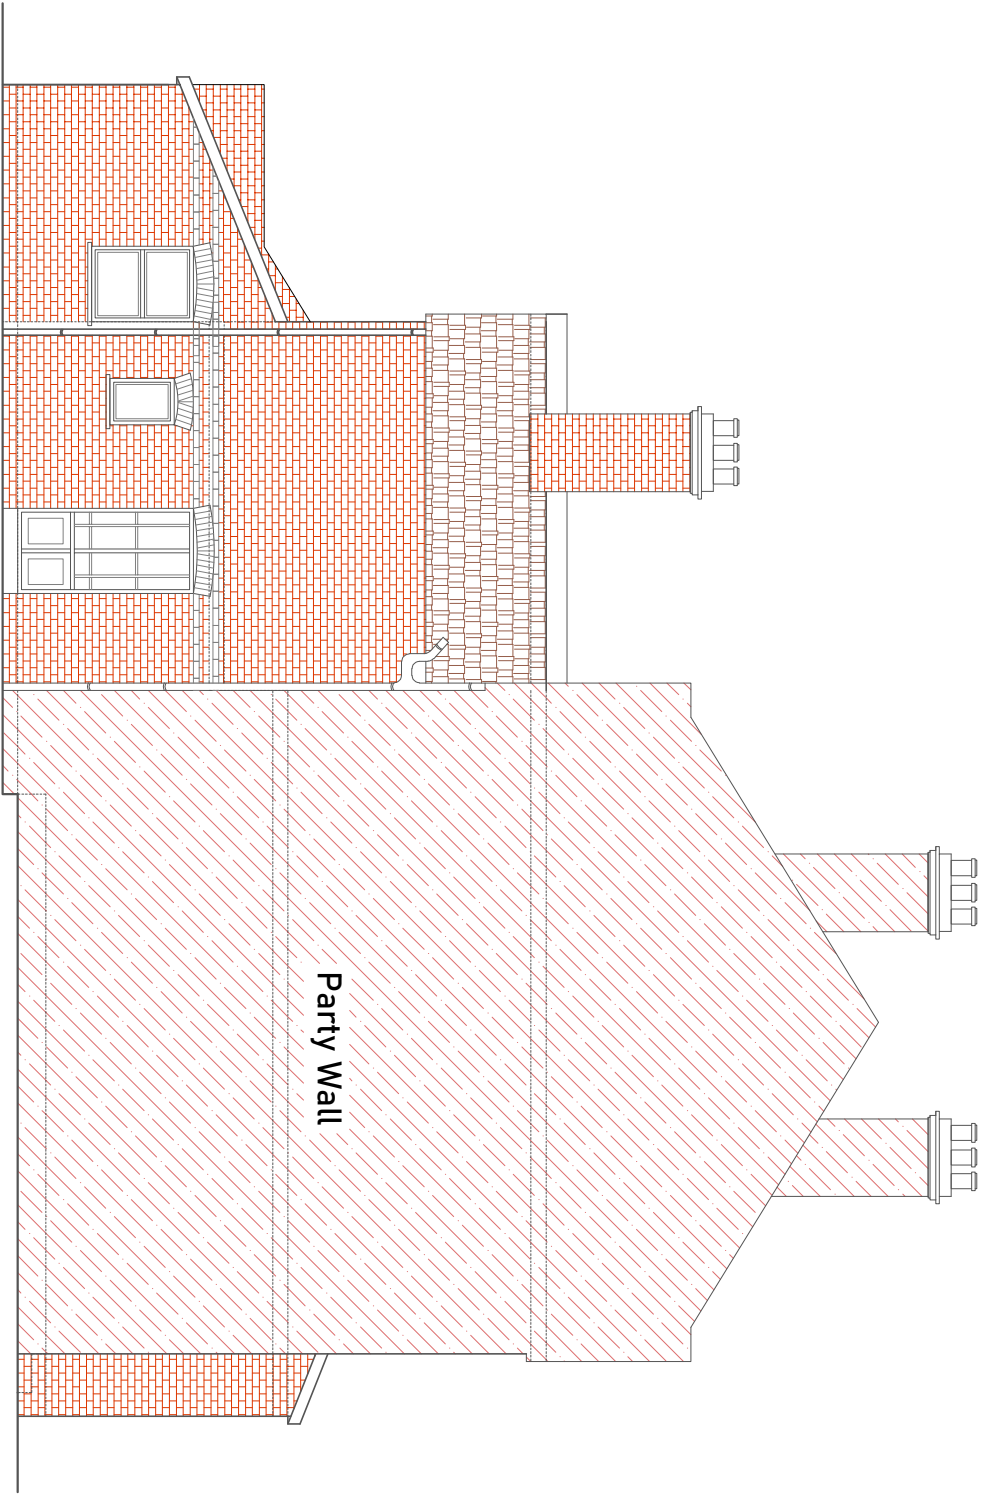

Proposed Left Elevation

DRAWING: PLANNING		0 1 2 3 4 5 6 7 8 9 10 M 1:100		DRAWN: NJM		DATE: 06/06/2023			
DISCLAIMER Drawing to be read in conjunction with all other relevant documentation All written dimensions to be checked on site before work commences. Discrepancies, where identified, must be reported to the designer. The drawing is the property of Arch Studio and must not be reproduced or used in conjunction with any unauthorized person either wholly or in part without valid consent.		ARCH STUDIO (OAS) Email Address: archstudio.professional@gmail.com Contact Number: 07494 500087		PROJECT : 30A Albany Road, N4, 4RL		CLIENT: Mr John Gordon		SHEET SIZE: A3	SCALE: 1:100
		PROJECT NO: 30A/2023	DRAWING NO: PD 04		REV:				