




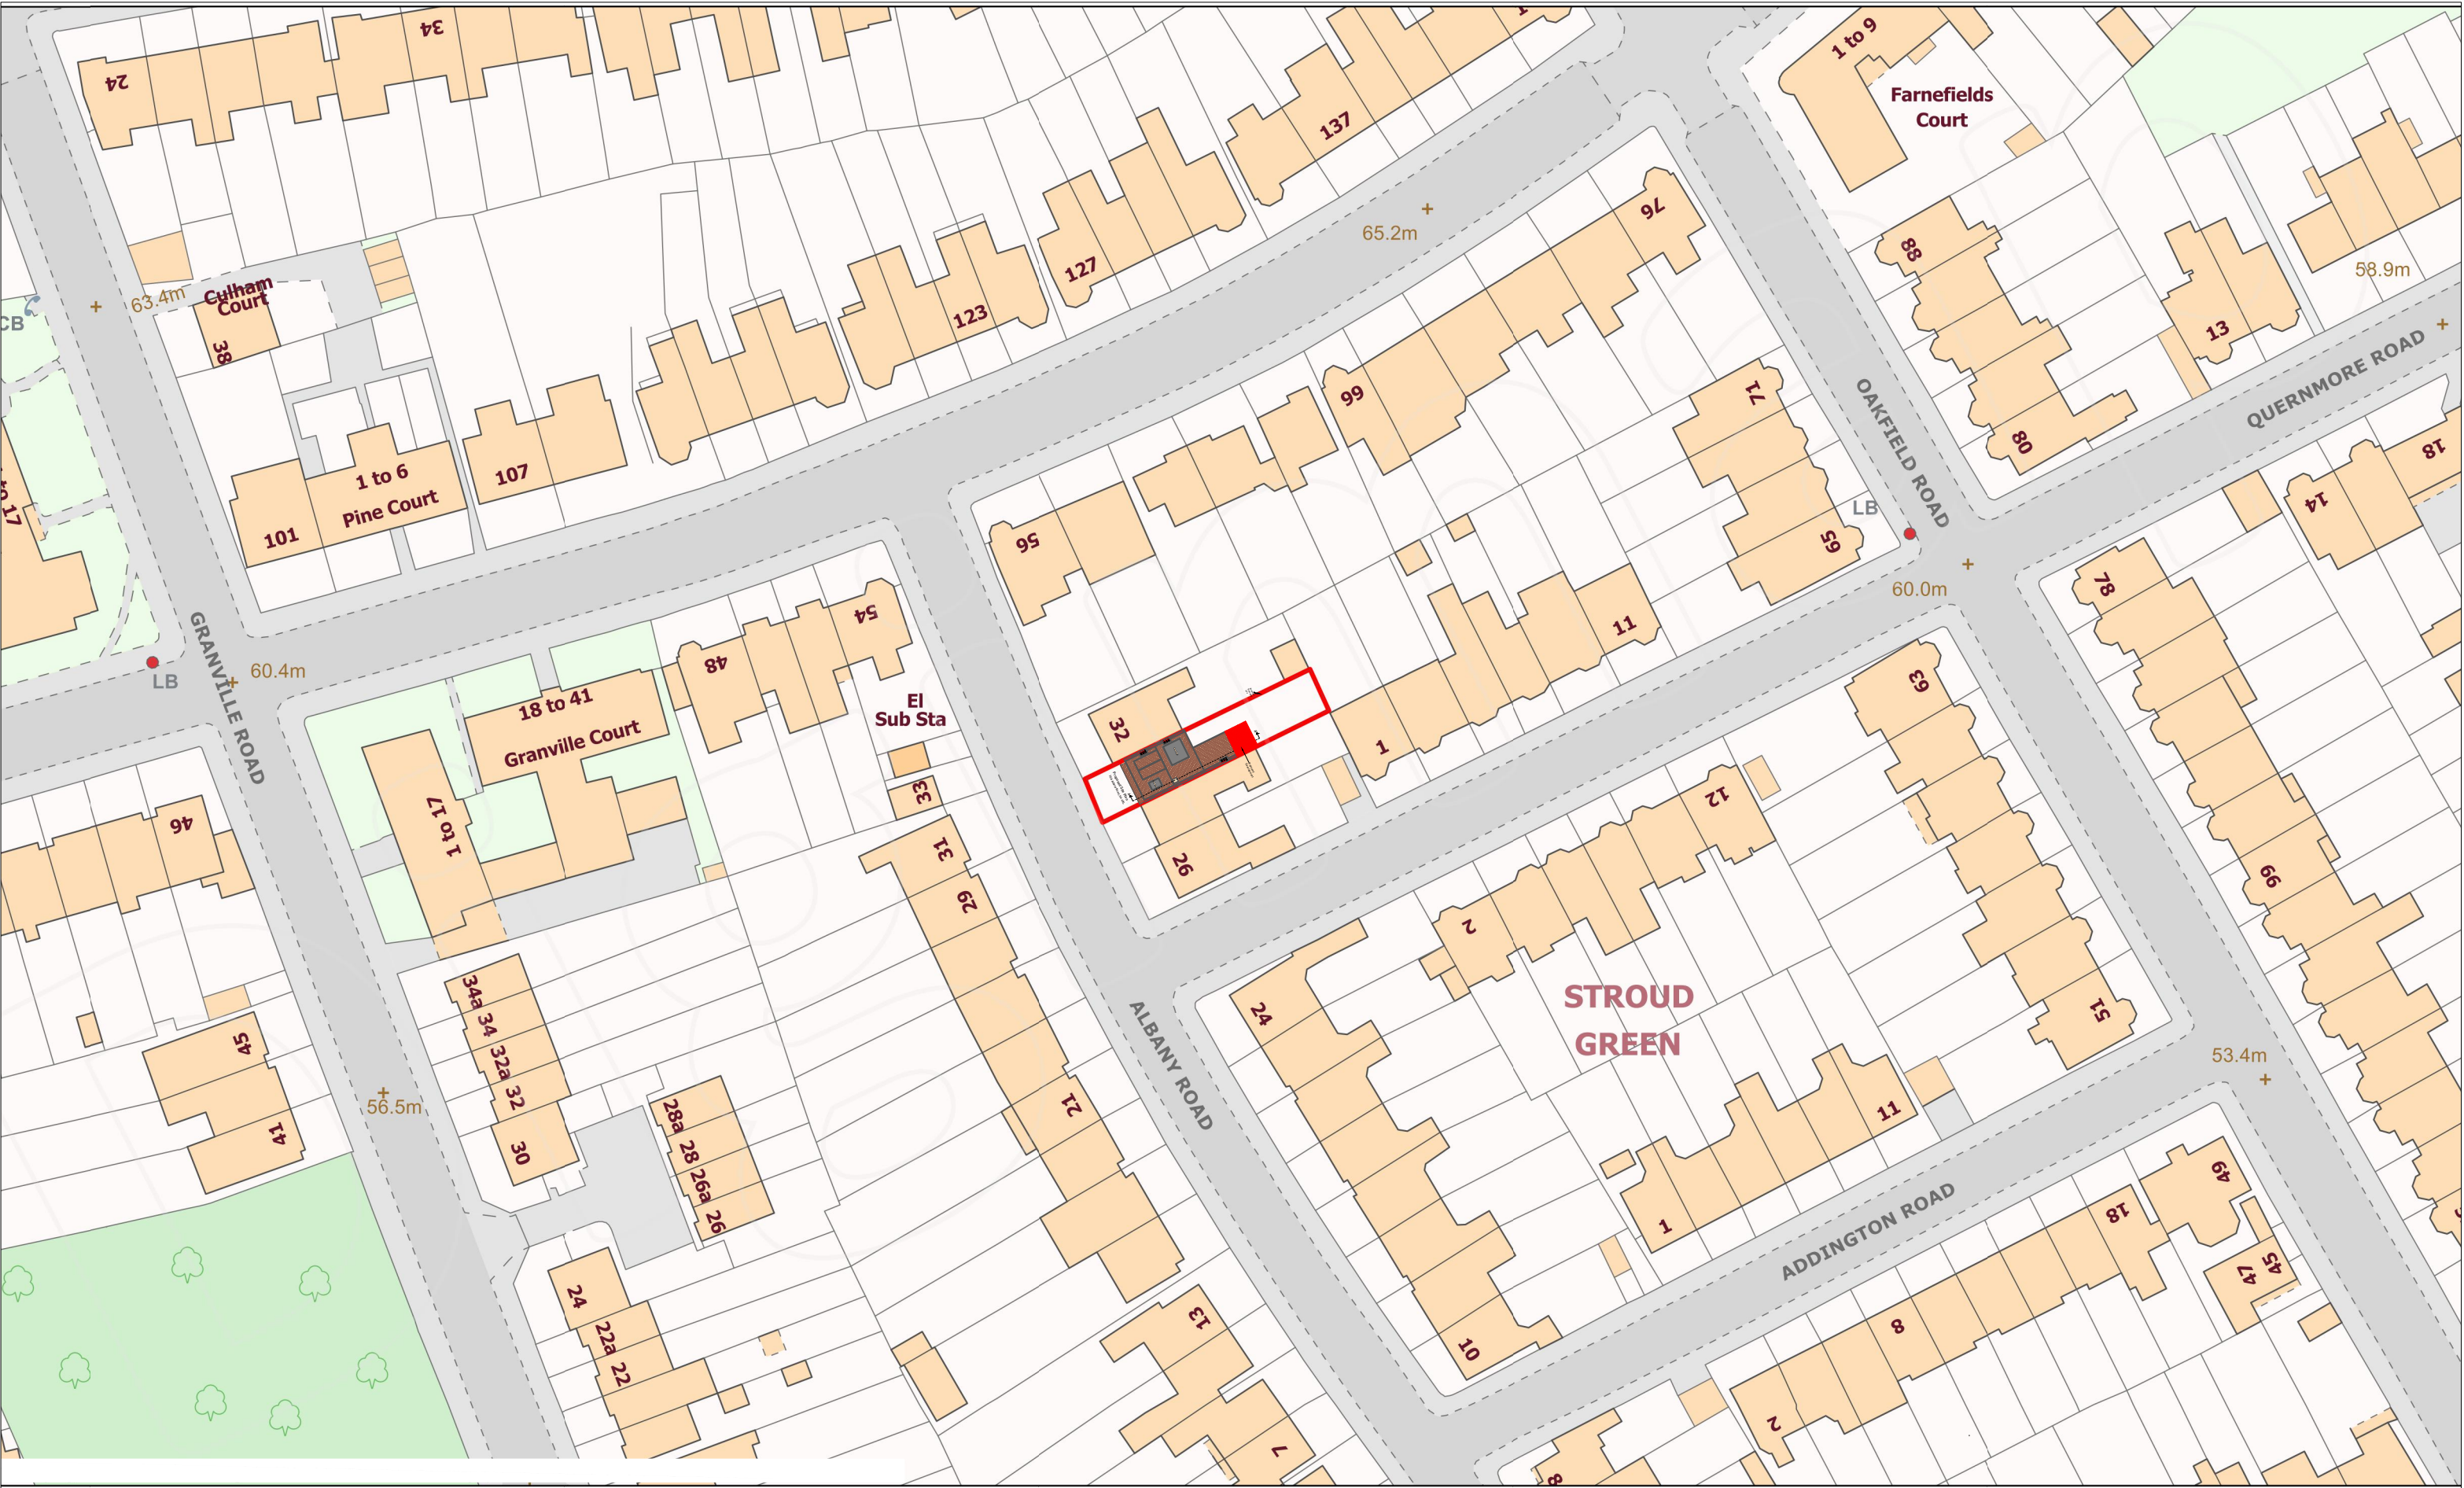

ONLINE
ARCHITECTURAL
SERVICES

DRAWING: PLANNING	0 12.5 25 37.5 50 62.5 75 87.5 90 112.5 125 M 1:1250					
DISCLAIMER Drawing to be read in conjunction with all other relevant documentation All written dimensions to be checked on site before work commences. Discrepancies, where identified, must be reported to the designer. The drawing is the property of Arch Studio and must not be reproduced or used in conjunction with any unauthorized person either wholly or in part without valid consent.	ARCH STUDIO (OAS) Email Address: archstudio.professional@gmail.com Contact Number: 07494 500087			PROJECT : 30A Albany Road, N4 4RL		
			CLIENT: Mr John Gordon			
DRAWN: NJM		DATE: 06/06/2023				
SHEET SIZE: A3		SCALE: 1:1250				
PROJECT NO: 30A/2023		DRAWING NO: PD 07		REV:		