



X:\LOBS\7025_CLARENDON_PHASE_3\70CAD\DRAWINGS\CONSTRUCTION\5000_SERIES\W257-LDA-DD-XX-DR-LS-90-5081-84.DWG

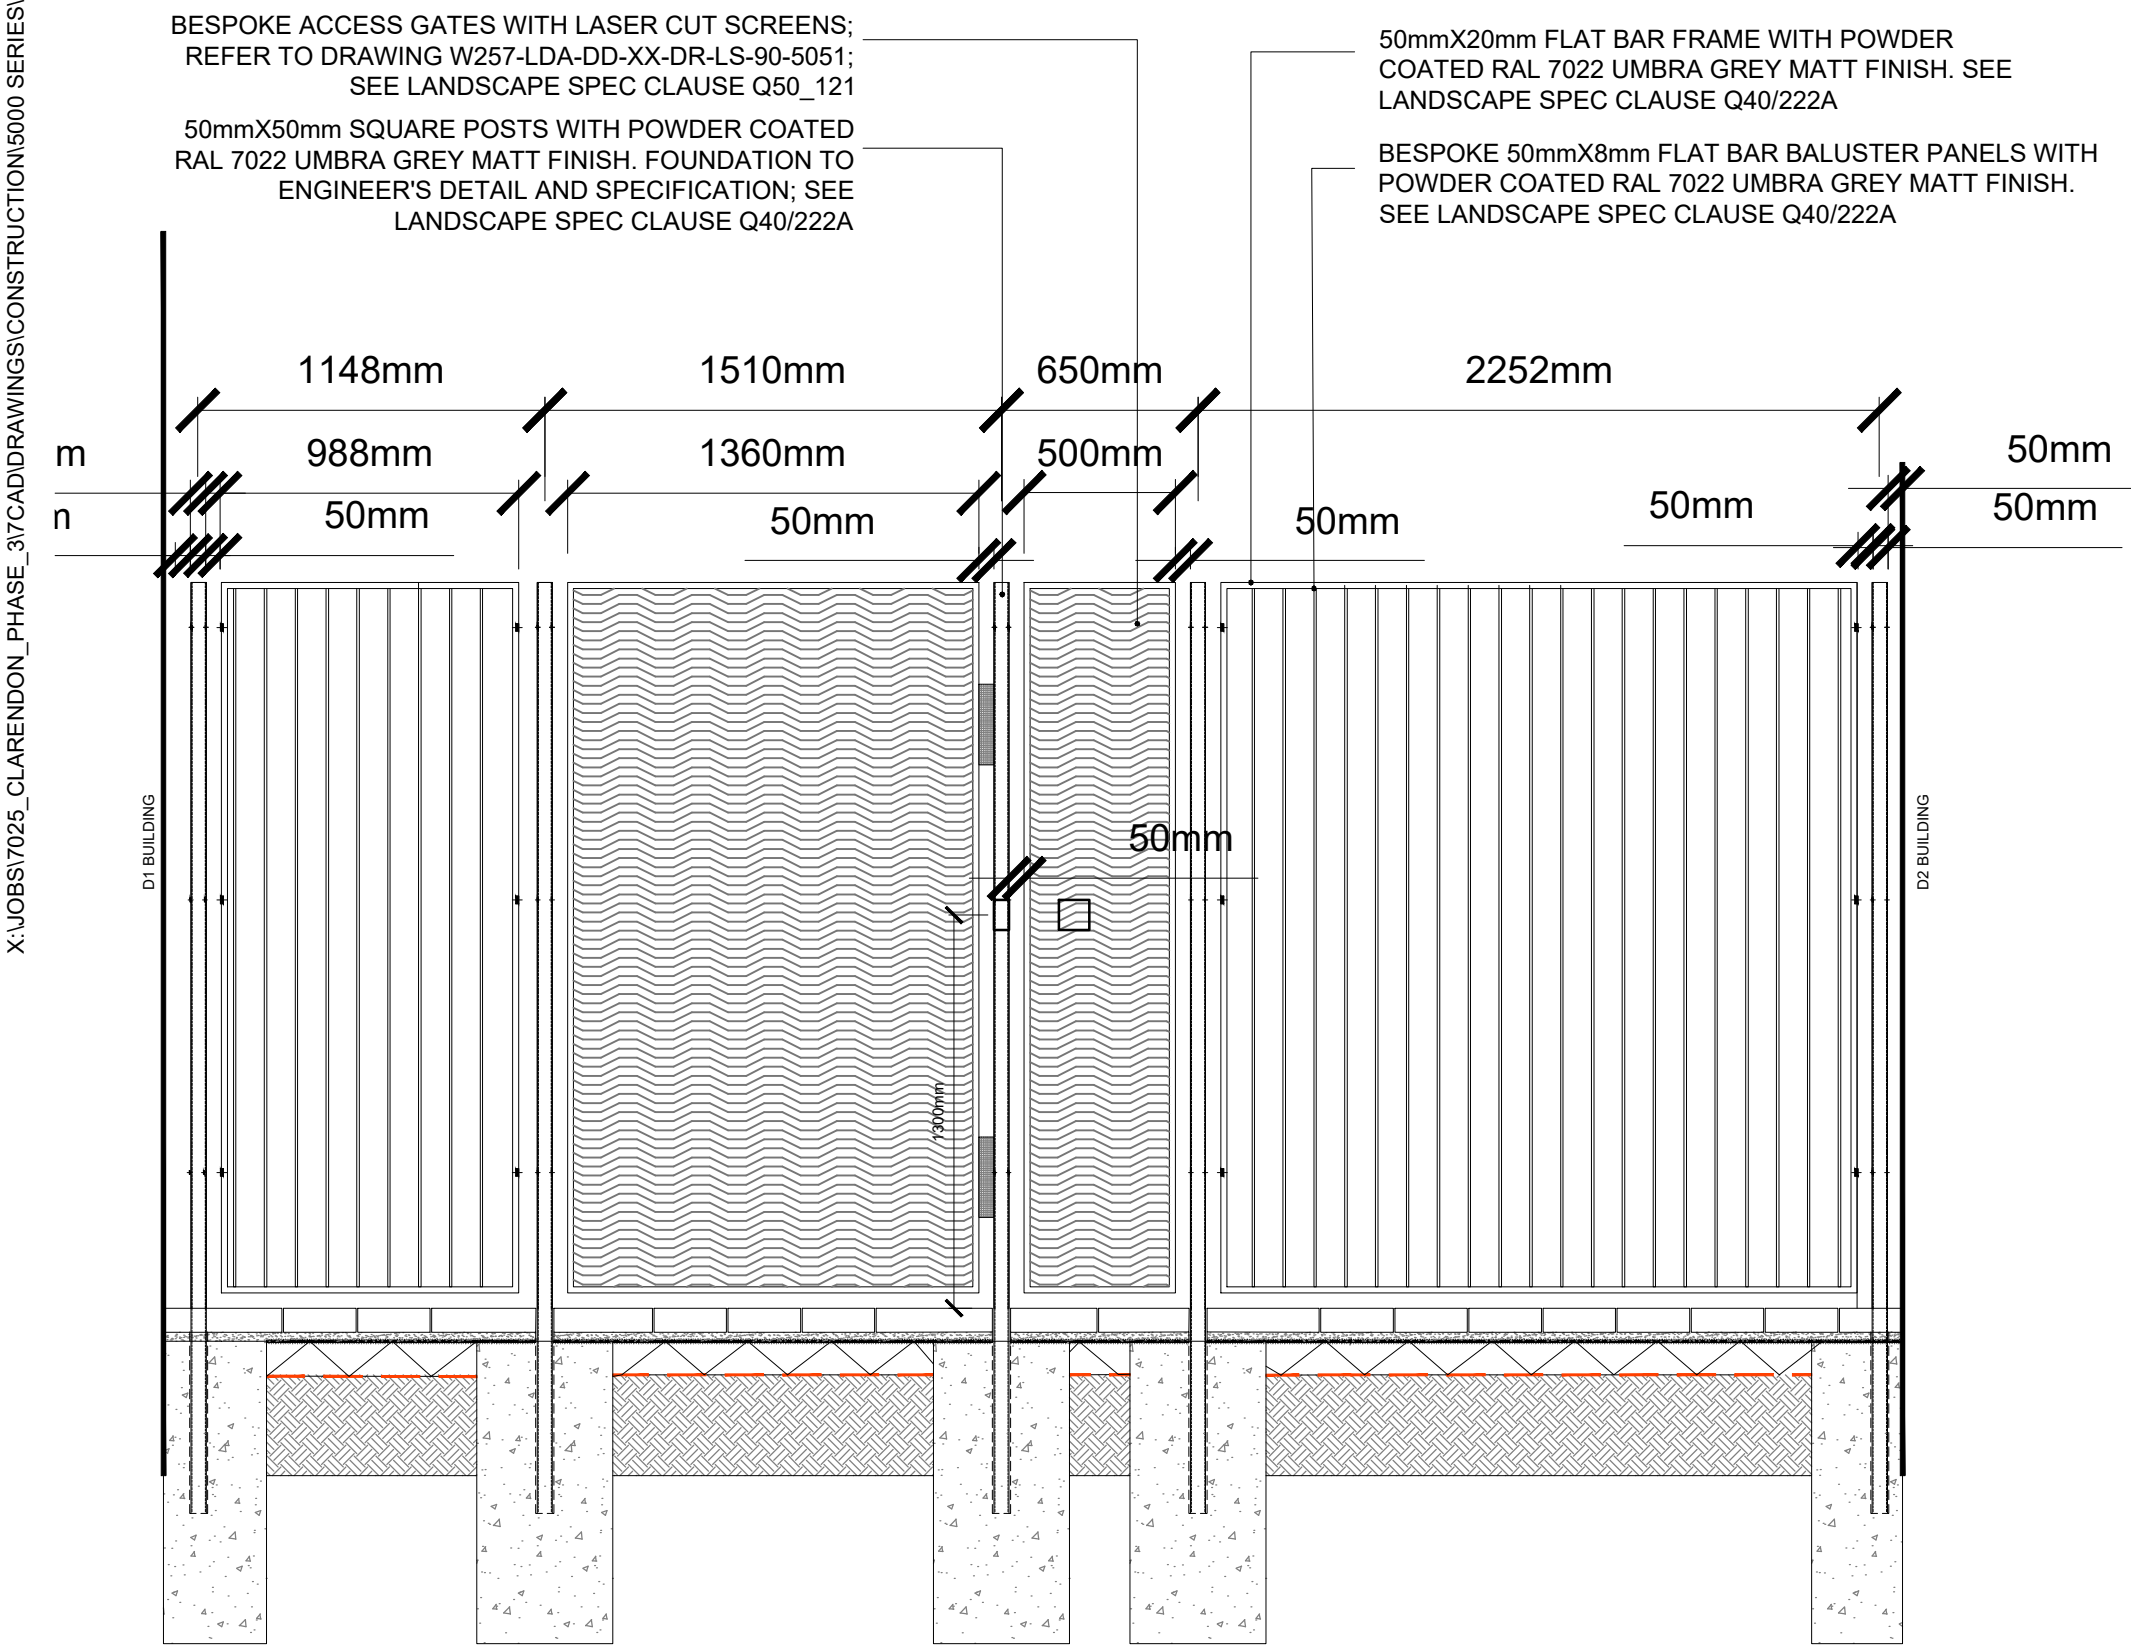


01 FENCE BETWEEN D1 & D2 PRIVATE COURTYARD
5082 SECTION

SCALE 1:25

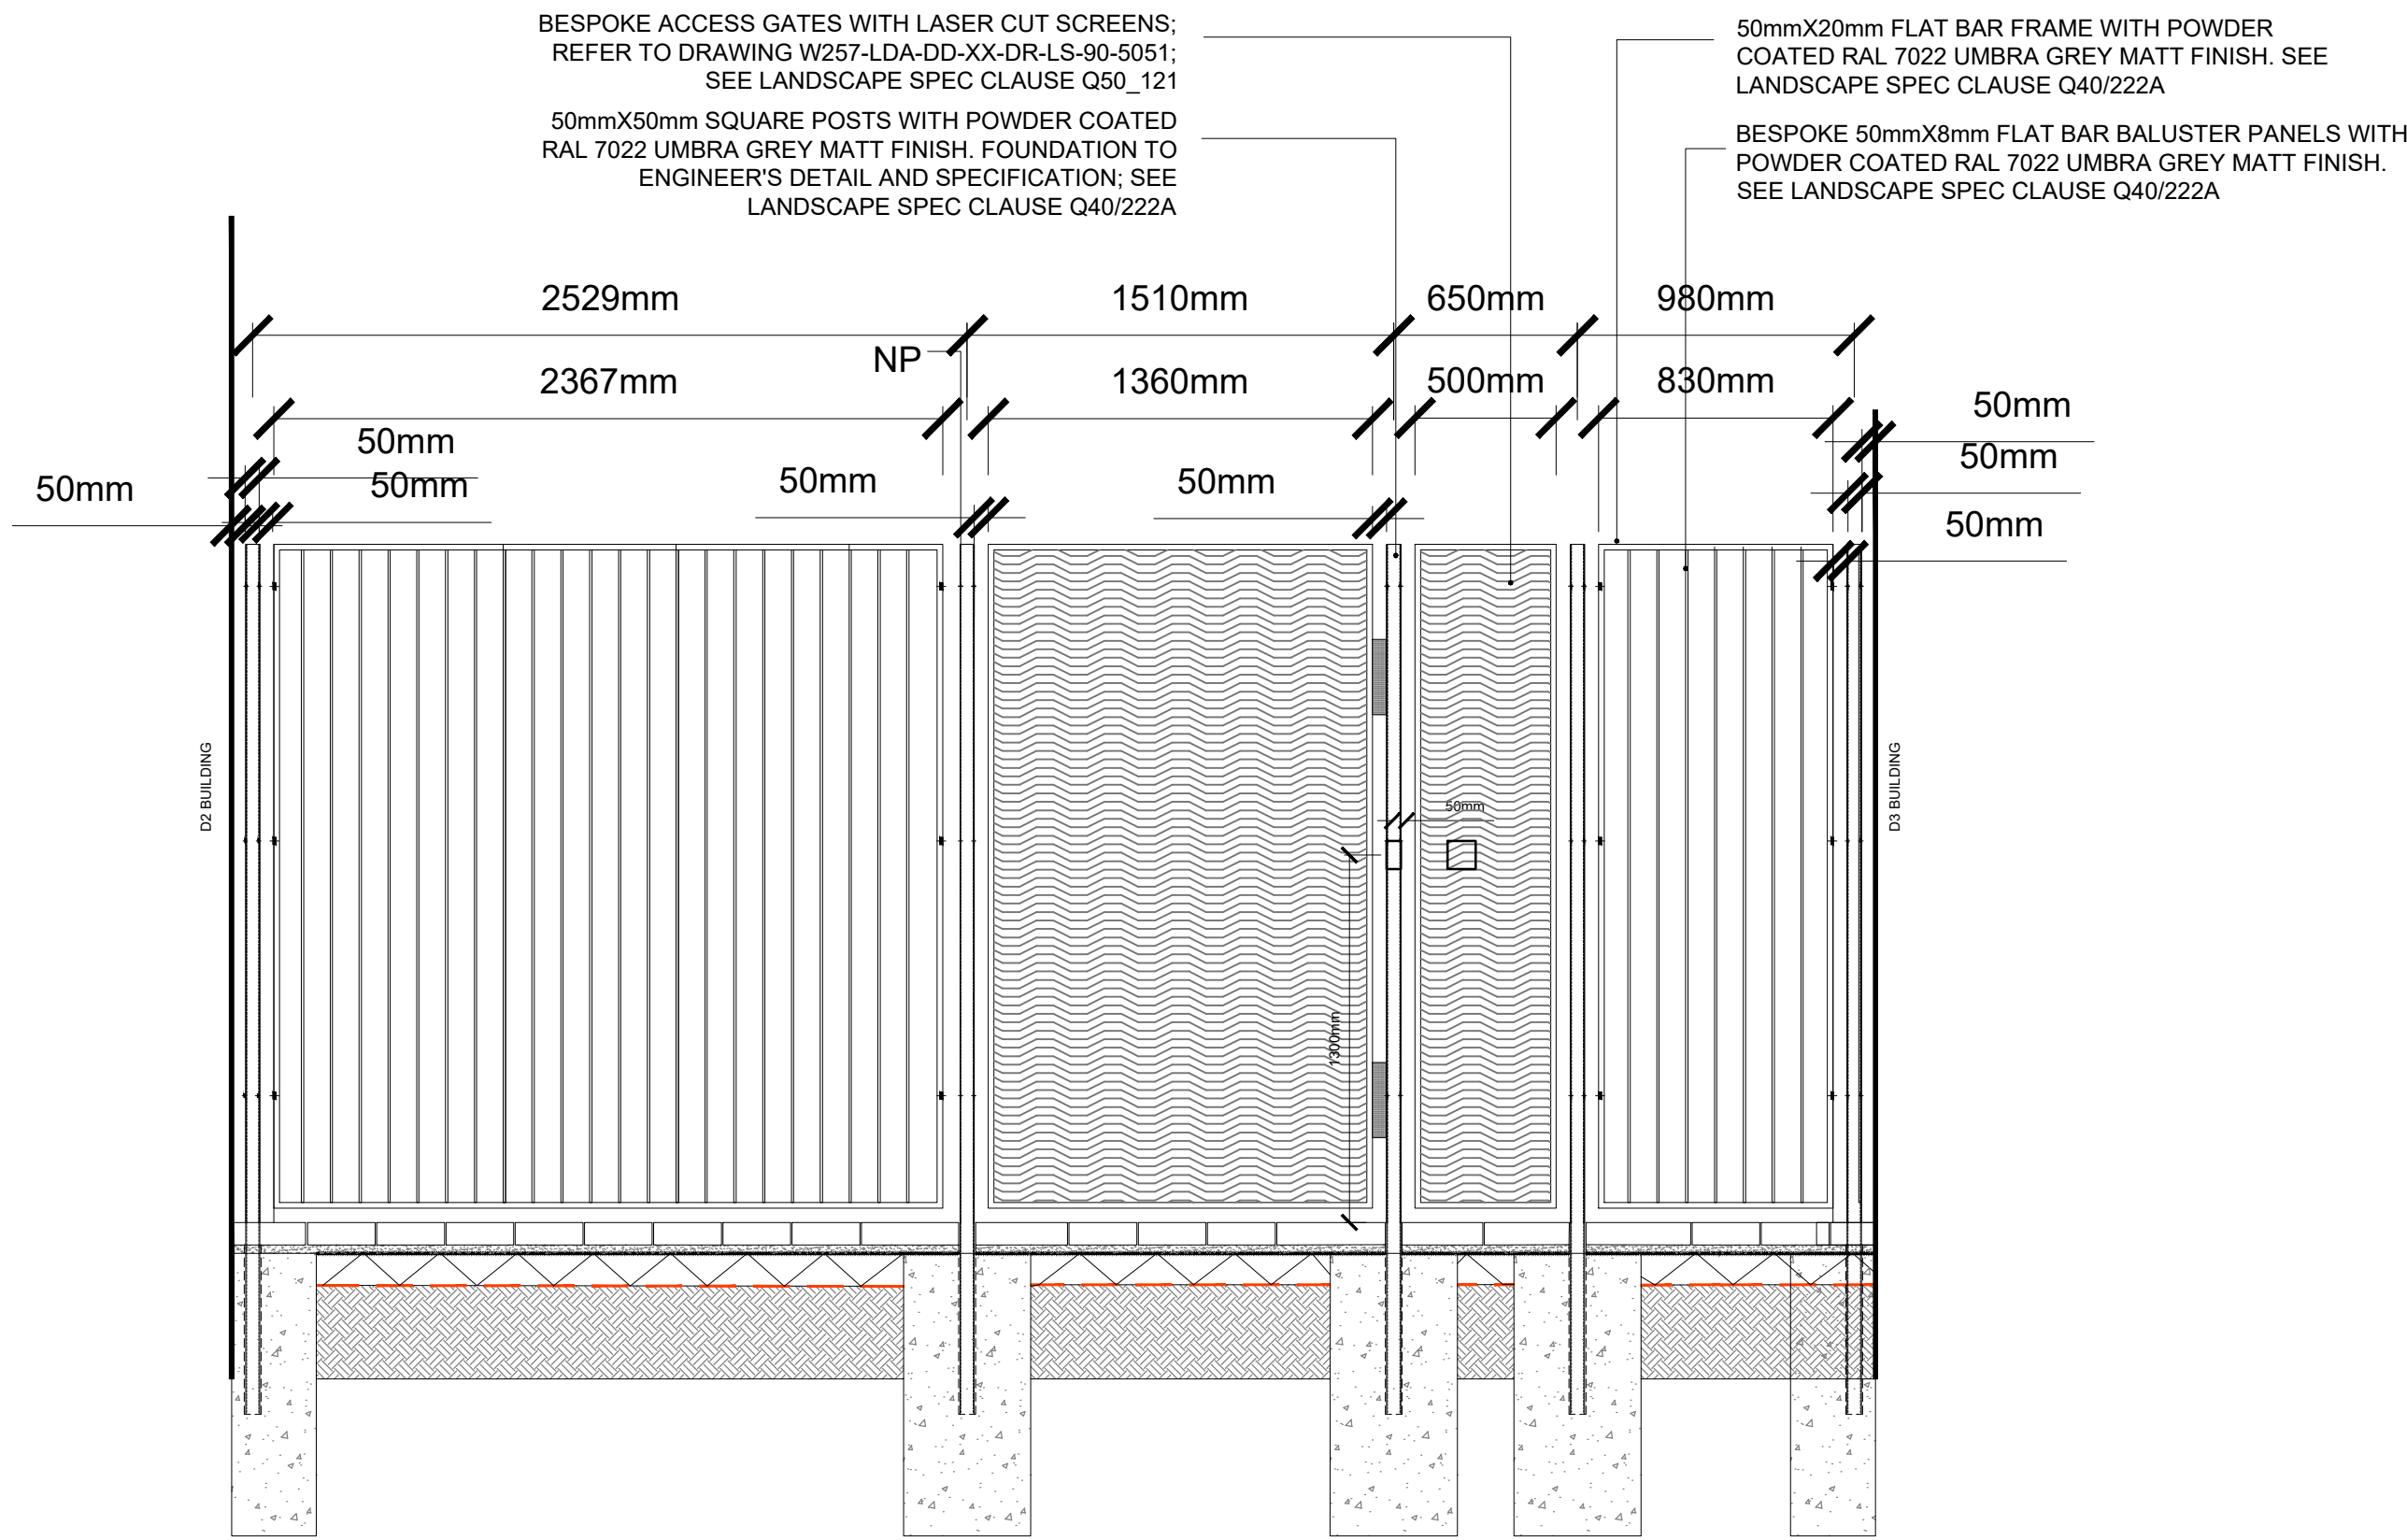


03 FENCE BETWEEN D2 & D3 PRIVATE COURTYARD
5082 SECTION

SCALE 1:25

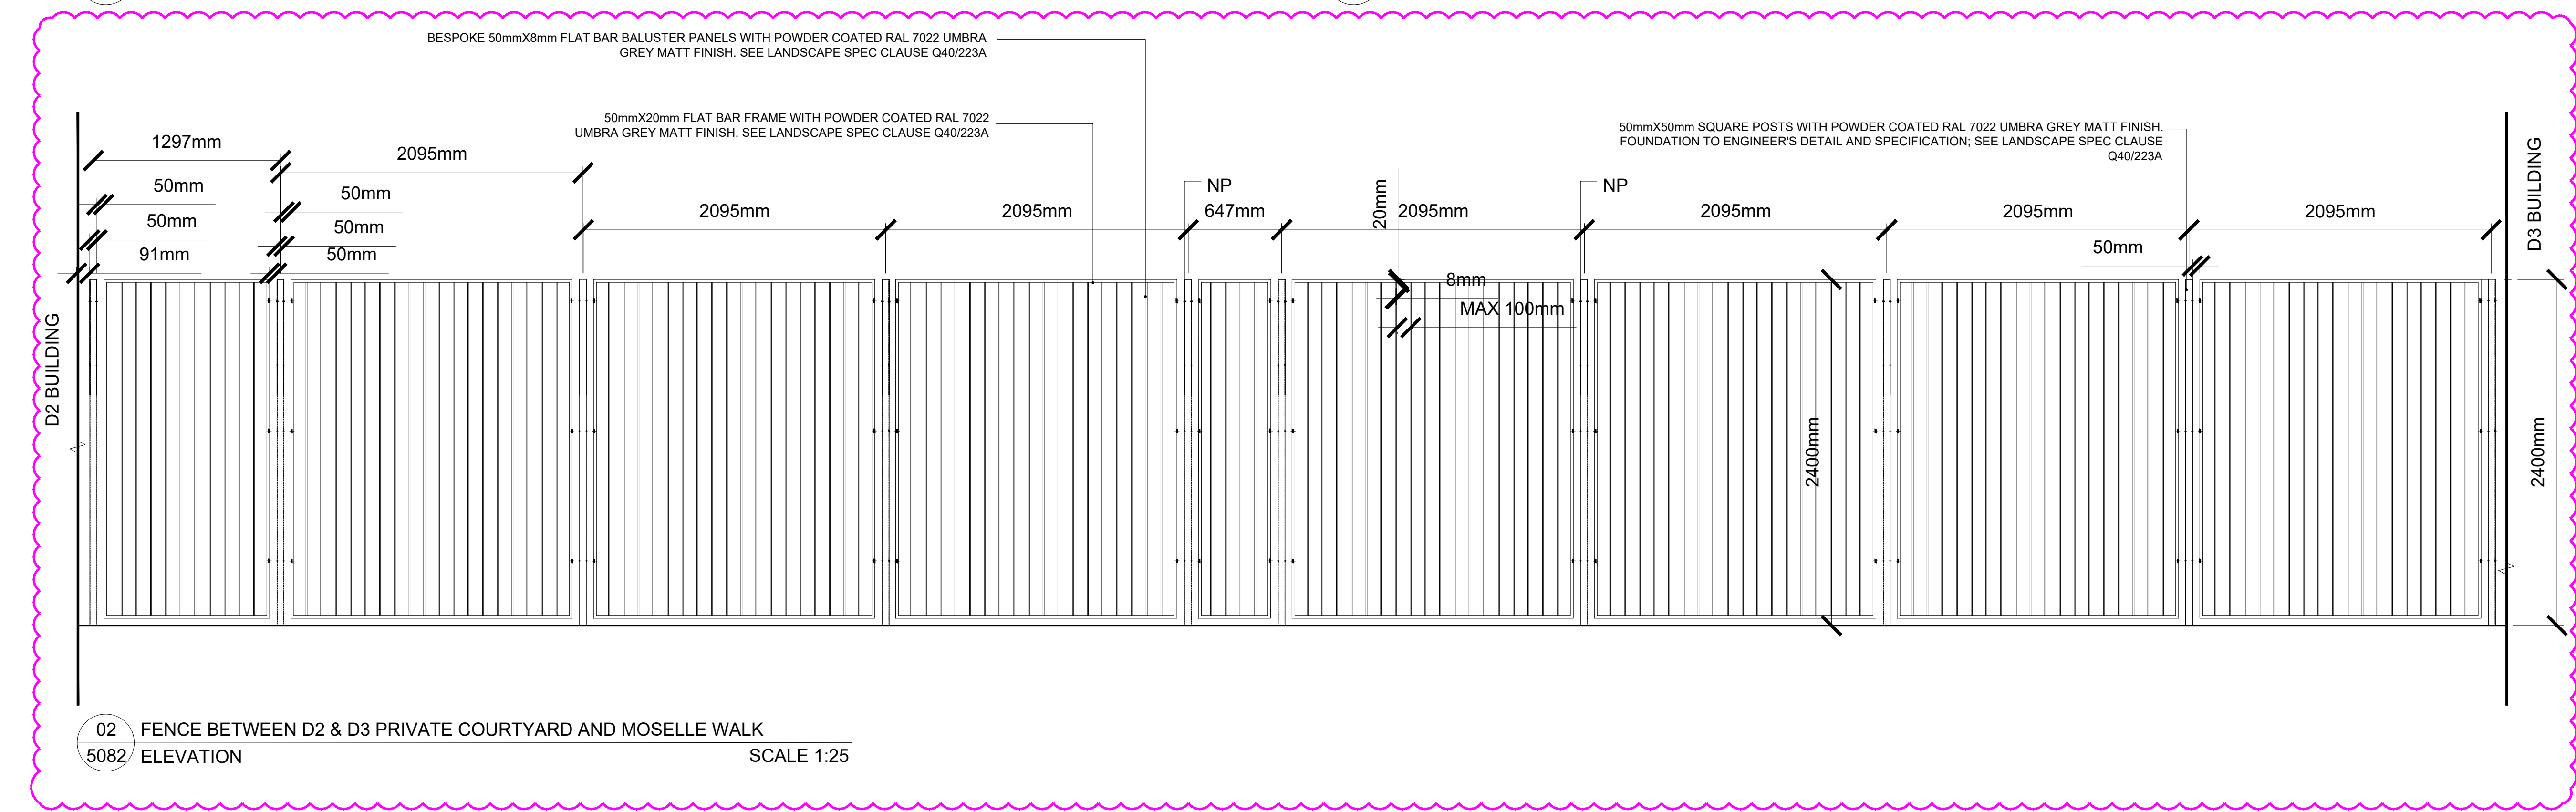

02 FENCE BETWEEN D2 & D3 PRIVATE COURTYARD AND MOSELLE WALK
5082 ELEVATION

SCALE 1:25

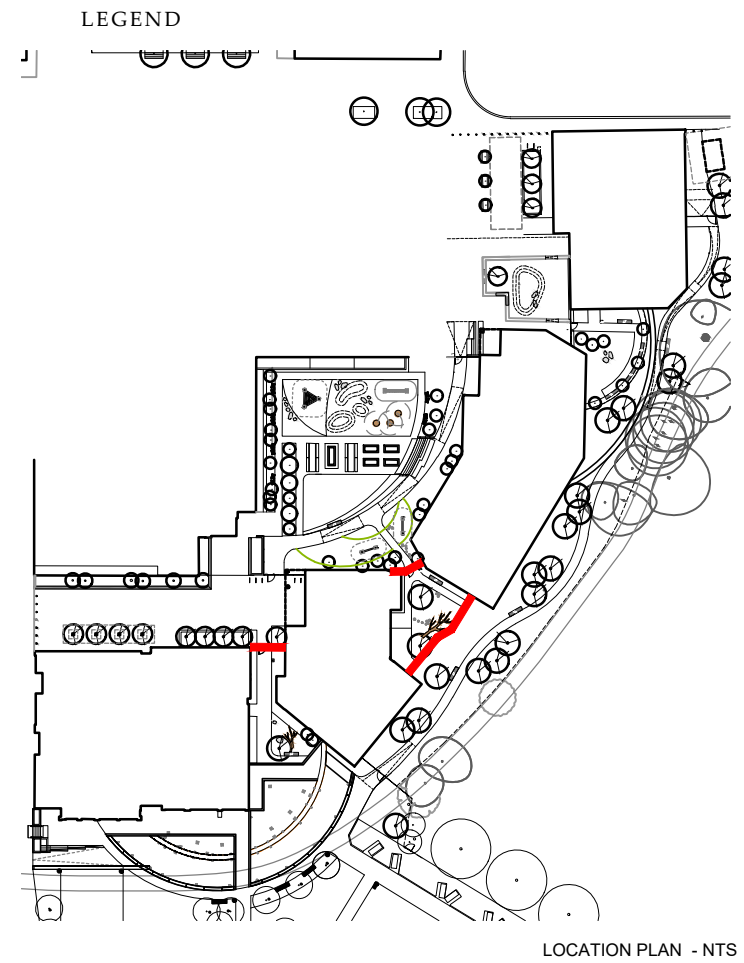

READ THIS FIRST

- Note for Contractors**
This drawing should be considered along with the risk information contained in the CDM Pre Construction Information. This information will include details of the SIGNIFICANT risks which LDA Design has identified which may arise from constructing their designs shown on this drawing. A Competent Contractor should be aware of the typical risks associated with doing this work.
- Note for Workers**
DO NOT START YOUR WORK unless you know the Risks and Controls relating to the work on this drawing (including SAFE SEQUENCES OF WORK and EQUIPMENT).
- Do not issue copies of parts of this drawing without the above Note for Workers (unless you are sure that the Workers can undertake the work safely).

C4	Issued for Construction	AH	03/02/23
C3	Issued for Construction	AH	06/09/22
C2	Issued for Construction	AH	17/07/20
C1	Issued for Construction	AH	17/04/20
P1	Issued for Tender	AH	05/03/20
REV.	DESCRIPTION	ATP.	DATE

LDA DESIGN

PROJECT TITLE
CLARENDON ROAD PHASE 3

DRAWING TITLE
Fence type 02 - Fence between D2-D3 Private Courtyard and Moselle Walk

ISSUED BY	London	T: 020 7467 1470	
DATE	FEB 20	DRAWN	AN
SCALE@A1	1:20	CHECKED	JT
STATUS	Tender	APPROVED	AH

DWG. NO W257-LDA-DD-XX-DR-LS-90-5082

No dimensions are to be scaled from this drawing.
All dimensions are to be checked on site.
Area measurements for indicative purposes only.

© LDA Design Consulting Ltd. Quality Assured to BS EN ISO 9001 : 2015
Sources: Ordnance Survey

