

X:\JOBS\7025_CLARENDON_PHASE_3\7CAD\DRAWINGS\CONSTRUCTION\5000 SERIES\W257-LDA-DD-XX-DR-LS-90-5083-84.DWG

READ THIS FIRST


Note for Contractors

This drawing should be considered along with the risk information contained in the CDM Pre Construction Information. This information will include details of the SIGNIFICANT risks which LDA Design has identified which may arise from constructing their designs shown on this drawing. A Competent Contractor should be aware of the typical risks associated with doing this work.


Note for Workers

DO NOT START YOUR WORK unless you know the Risks and Controls relating to the work on this drawing (including SAFE SEQUENCES OF WORK and EQUIPMENT).

Do not issue copies of parts of this drawing without the above Note for Workers (unless you are sure that the Workers can undertake the work safely).

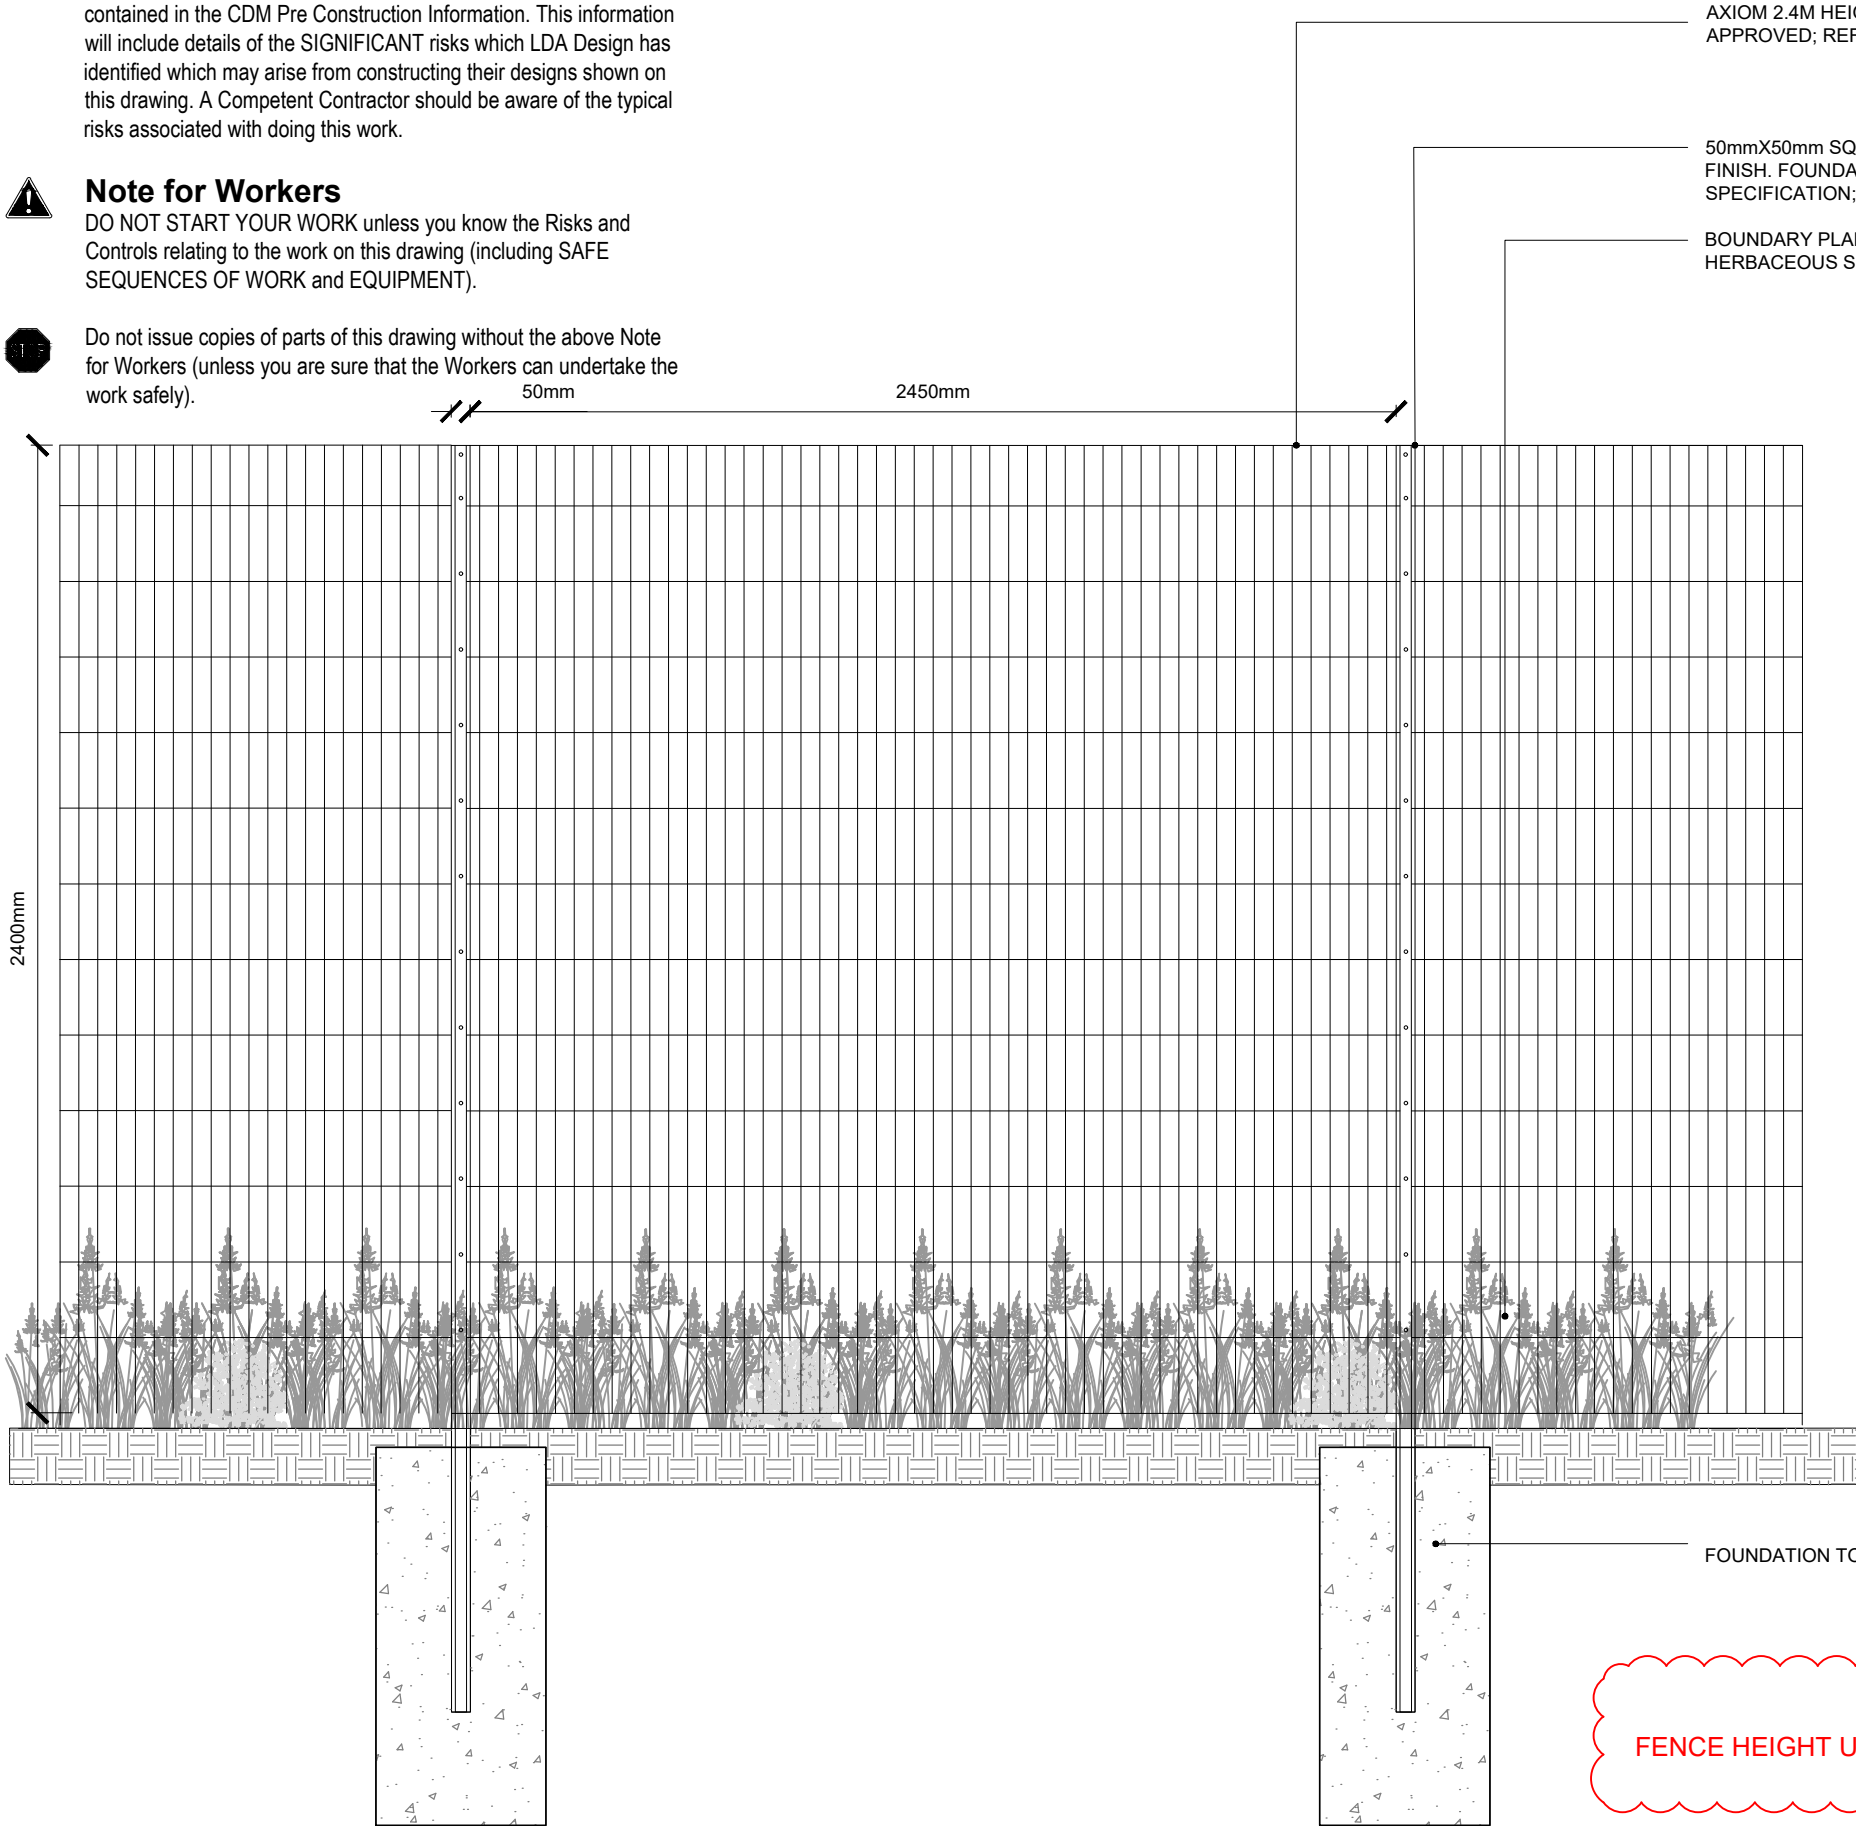

LEGEND

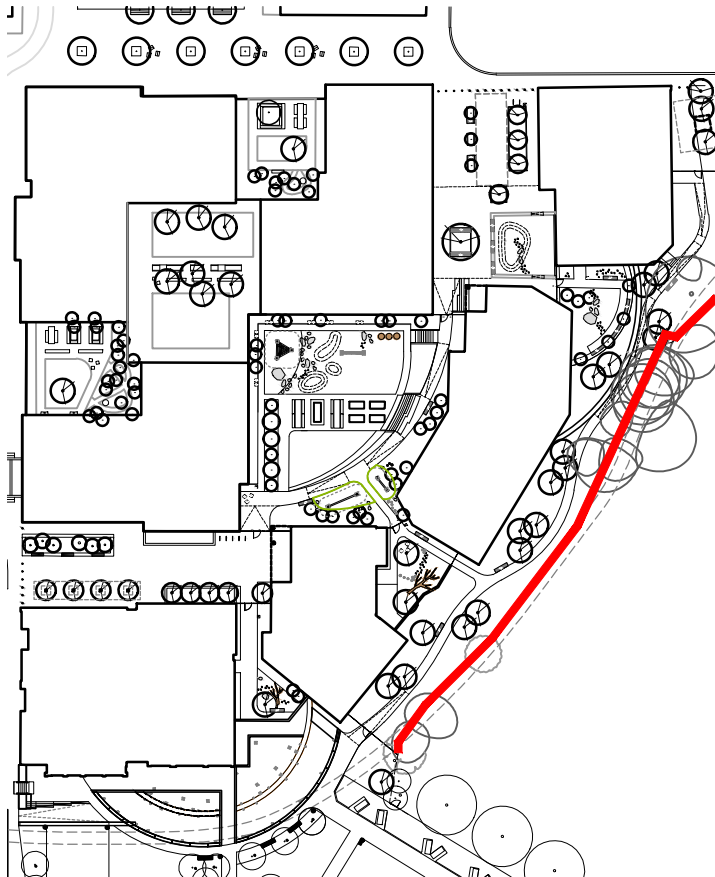

LOCATION PLAN - NTS

C3	Issued for Construction	AH	18/01/21
C2	Issued for Construction	AH	17/07/20
C1	Issued for Construction	AH	17/04/20
P2	Issued for Tender	AH	13/03/20
P1	Issued for Tender	AH	14/02/20
REV.	DESCRIPTION	APP.	DATE

LD A DESIGN

PROJECT TITLE
CLARENDON ROAD PHASE 3

DRAWING TITLE
Fence type 03 - Fence along eastern boundary

ISSUED BY	London	T: 020 7467 1470
DATE	SEP 19	DRAWN AN
SCALE@A3	1:20	CHECKED JT
STATUS	Tender	APPROVED AH

DWG. NO W257-LDA-DD-XX-DR-LS-90-5083

No dimensions are to be scaled from this drawing.
All dimensions are to be checked on site.
Area measurements for indicative purposes only.

© LDA Design Consulting Ltd. Quality Assured to BS EN ISO 9001 : 2015

Sources Ordnance Survey

01 FENCE TYPE 03 - FENCE ALONG EASTERN BOUNDARY
5083 SECTION

SCALE 1:20

